

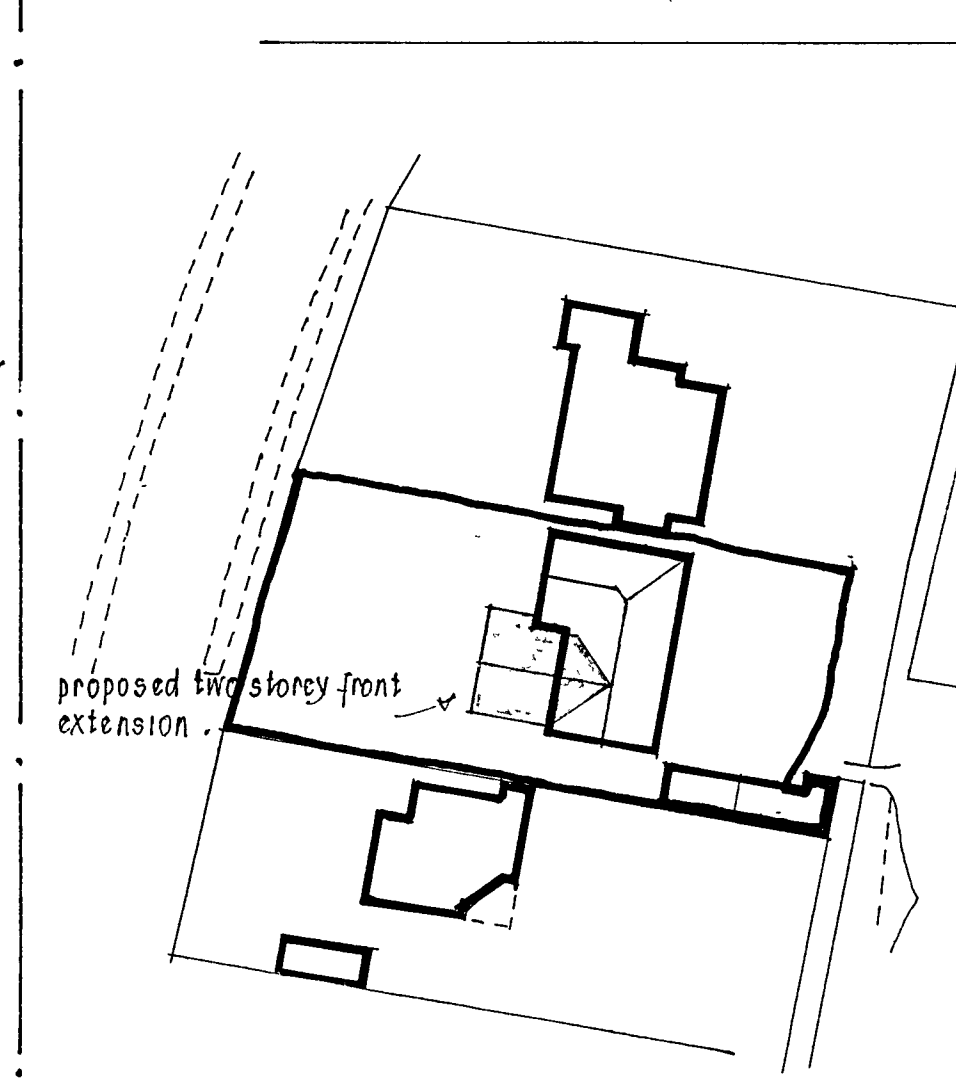
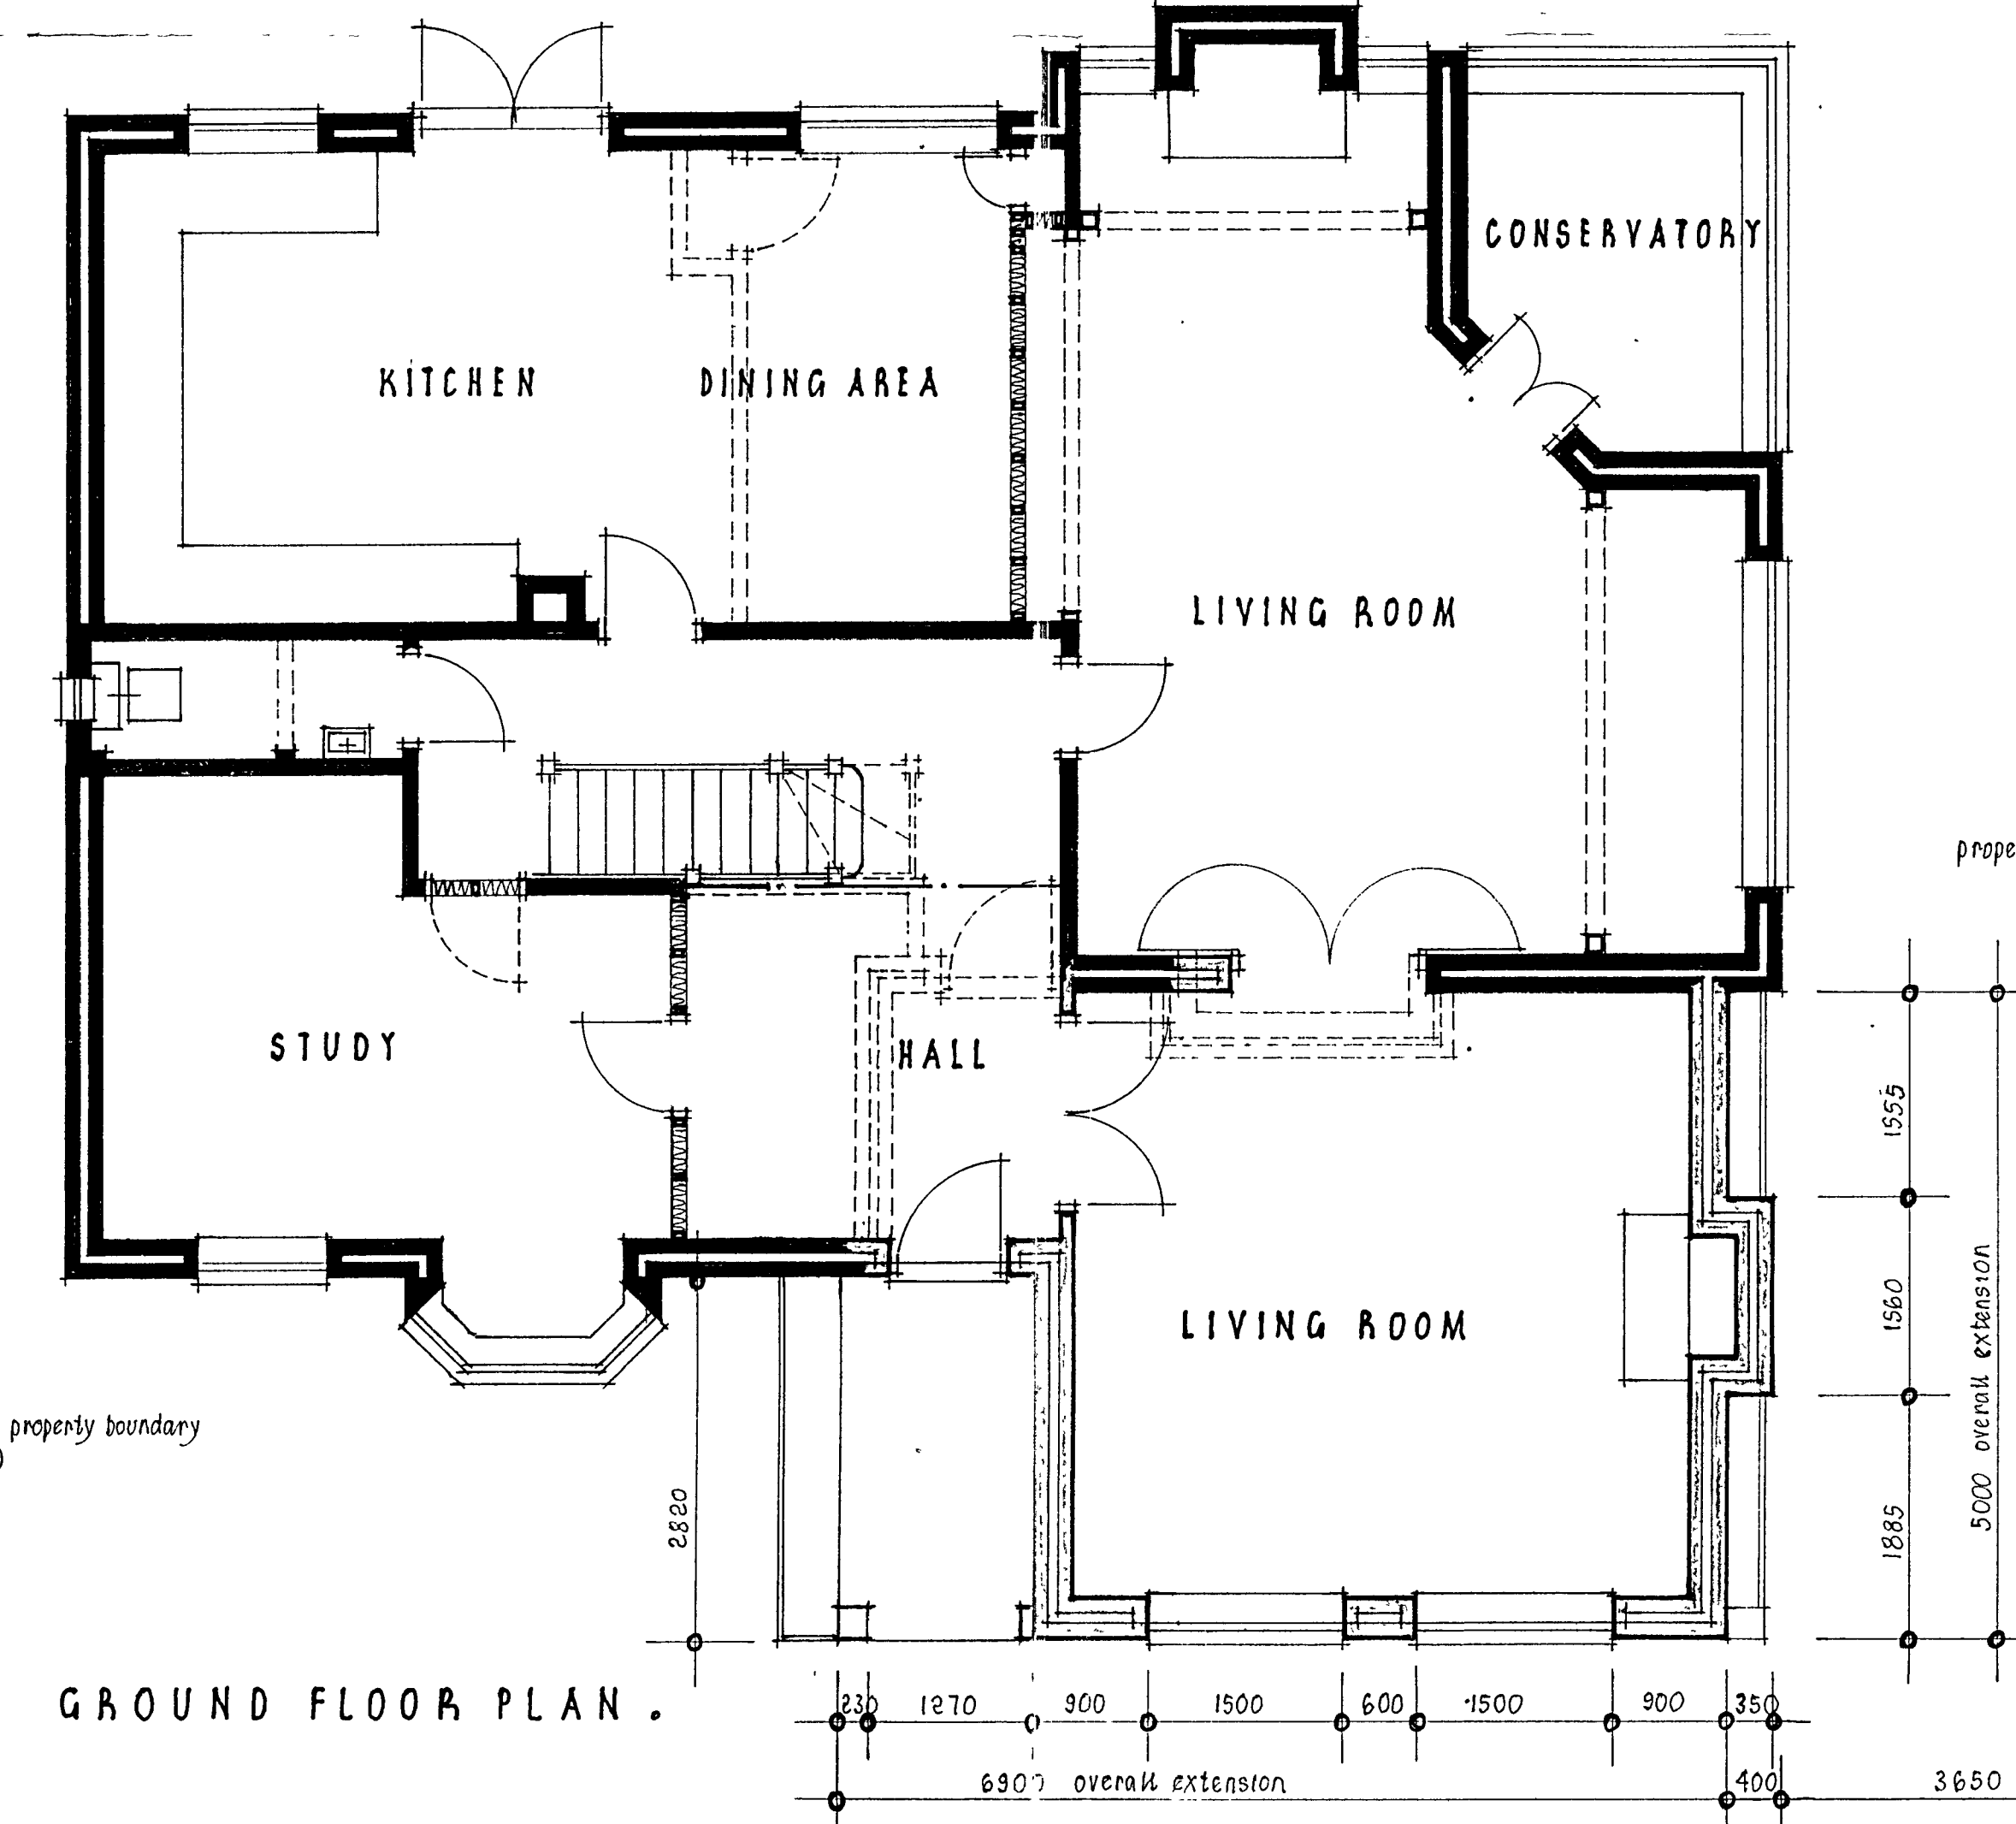
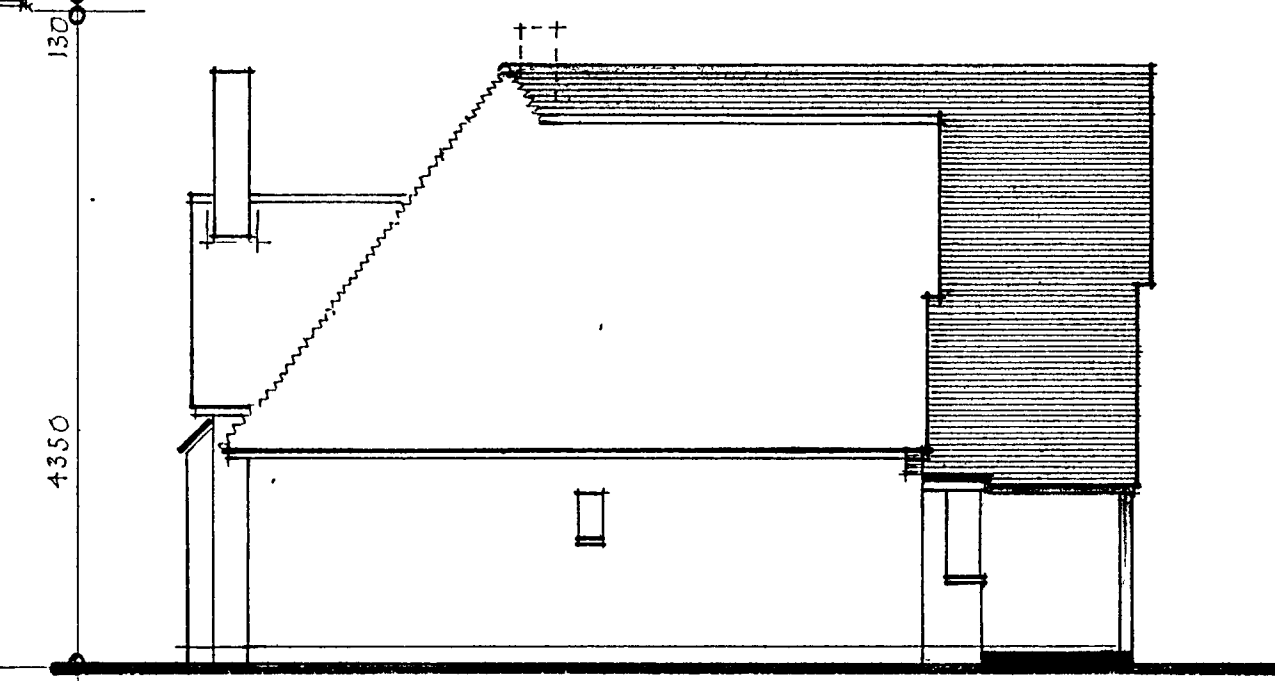


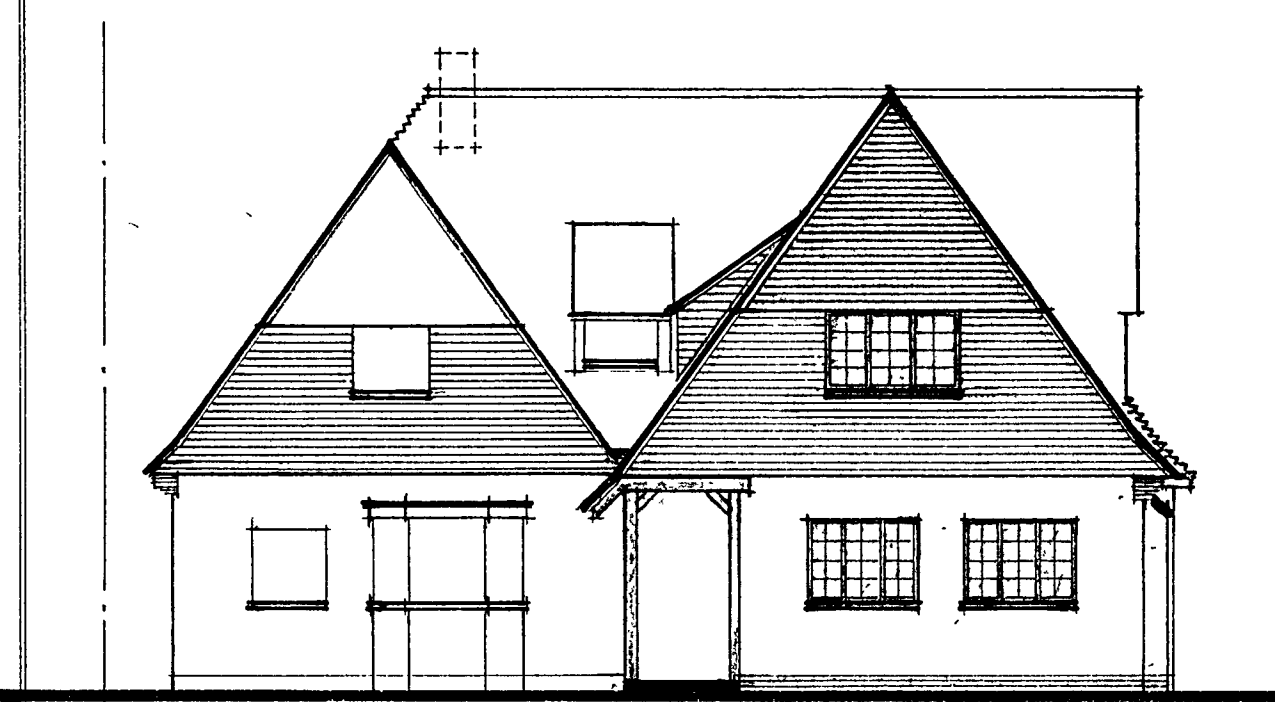

SCALE . 1:500 .

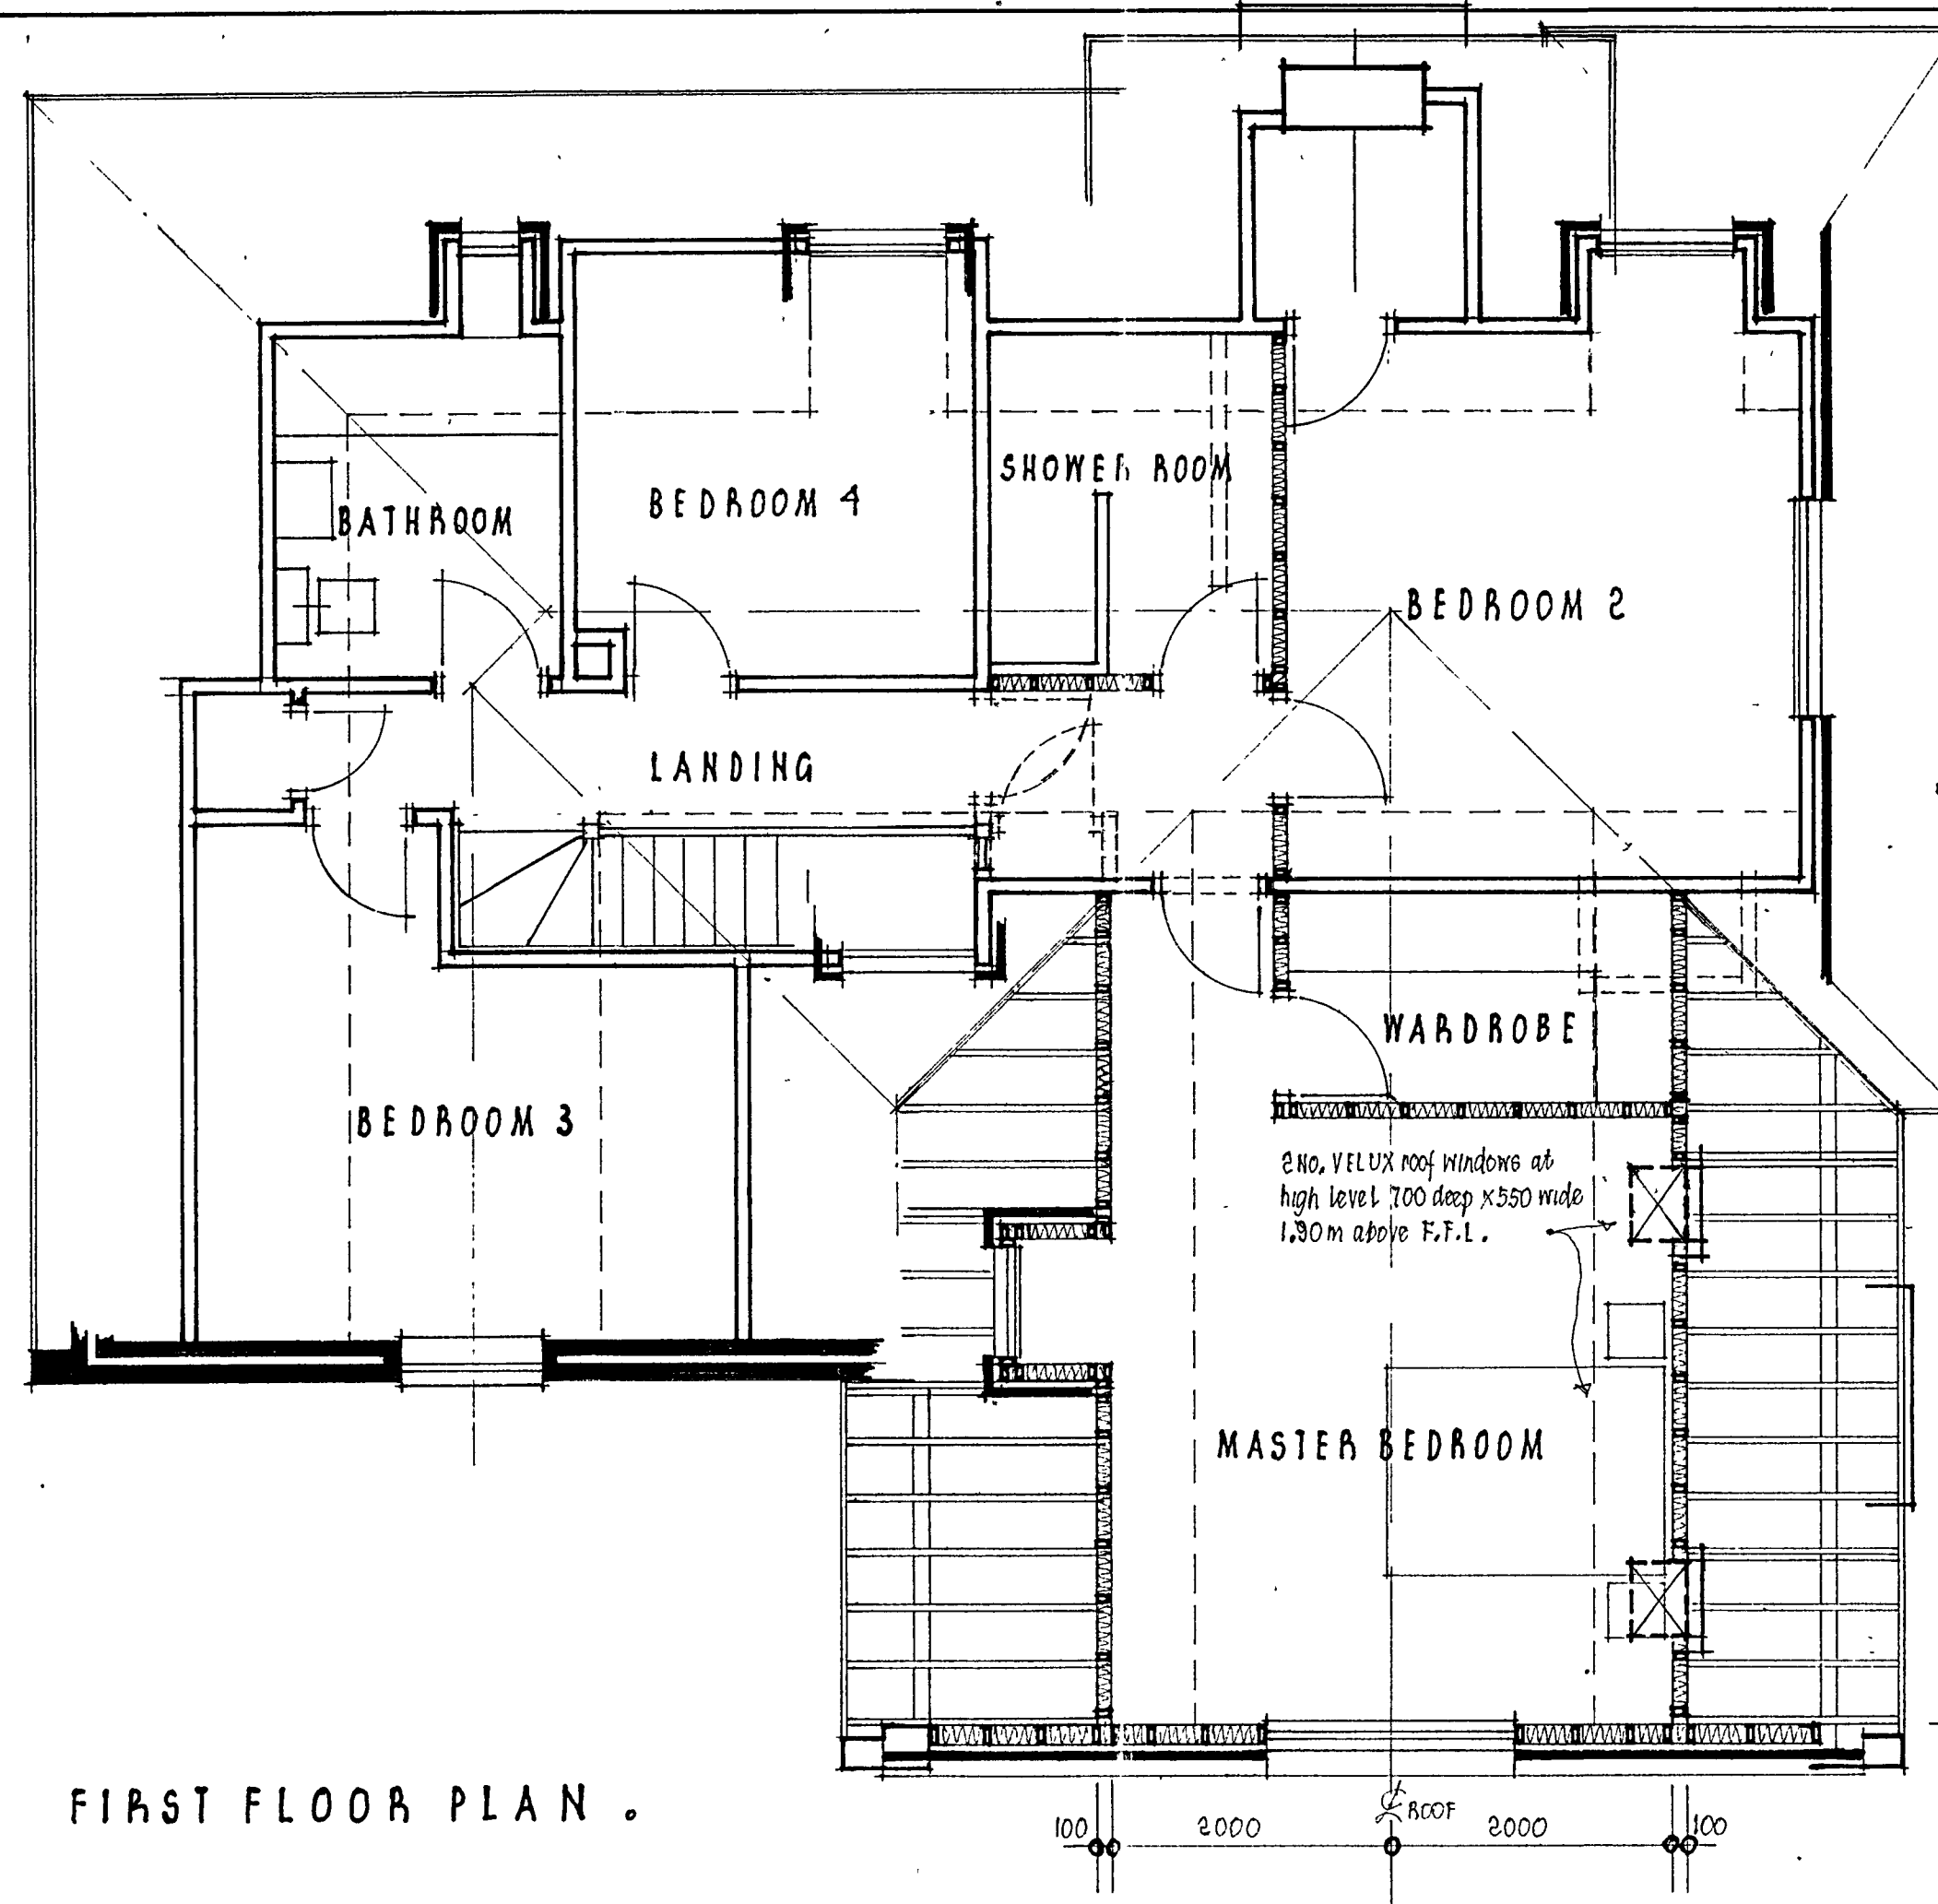

SCALE . 1:1250 .

BRIEF SPECIFICATION . (for planning purposes)

PITCHED ROOF . (54° pitch to exactly match existing)
268 x 165 mm plain concrete tiles, colour, texture and gauge to exactly match existing . existing re-used where possible .
bonnet hip tiles , tiled valleys and open eaves detail to exactly match existing .

WALLS .
cavity wall construction rendered externally and painted white to exactly match existing
gable end shall be 268 x 165 mm plain CLAY tiles , colour, texture and gauge to exactly match existing .
existing rendered and timbered gable end to be tiled as described above .

WINDOWS .
shall be timber casements , double glazed with lead work and stained dark to exactly to match existing .

PROPOSED TWO STOREY FRONT EXTENSION TO FORM LIVING ROOM WITH BEDROOM OVER AT 8, THE DRIVE, EAST PRESTON .

CLIENT . J. CARTER ESQ. 8, THE DRIVE EAST PRESTON, W. SUSSEX BN16 1QH	01803 775296 date: June 2007 . scale . 1:50 and 1:100 .
--	---

DRAWING NUMBER 12607.1 .