




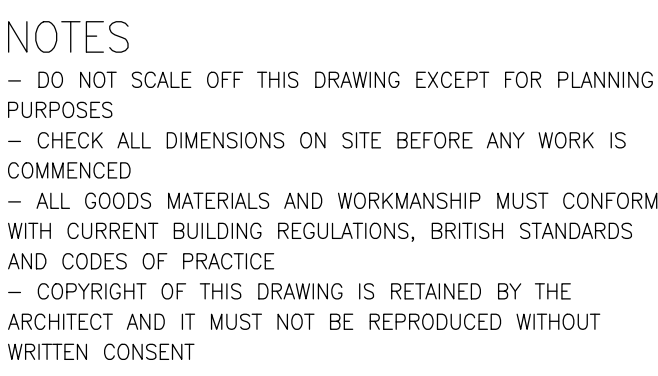

Location Plan - 1:1250 @ A1

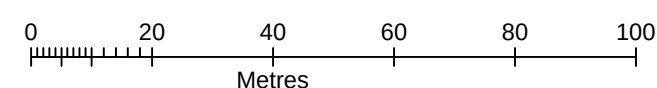

scale bar - 1:1250 @ A1

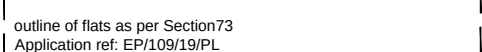

Proposed Floor Plan - 1:100 @ A1

Accommodation Schedule

NB internal floor areas have been calculated based on the nationally described space standards


Unit 7

Overall internal floor area:	70.1m ²
Bedroom 1:	12.1m ²
Bedroom 2:	8.6m ²
Storage:	2.5m ²

Private outdoor space

NB external private space has been calculated based on the Arun Local Plan

total required: 30m²

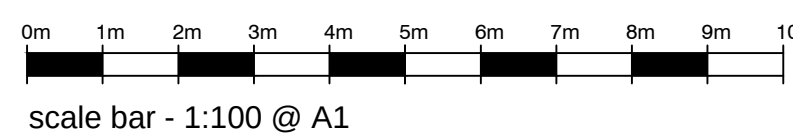

scale bar - 1:100 @ A1

REV	DATE	BY	AMENDMENT	
 folkles architects t. 01903 868829 info@folkesarchitects.co.uk The Old Forge 6 Church Street Sharncliffe West Sussex BN15 4LA				
CLIENT				
Randall & Chisnall Construction Ltd				
JOB TITLE				
Proposed Development 16 Worthing Road East Preston Littlehampton BN16 1AZ				
DRAWING TITLE				
Proposed New Dwelling Plan				
PLANNING ISSUE				
DATE	SCALE		DRAWN BY	ec
Sept '19	as indicated		CHECKED BY	mf
JOB NO.	DRAWING NO.		REVISION	
19049	2.08			