


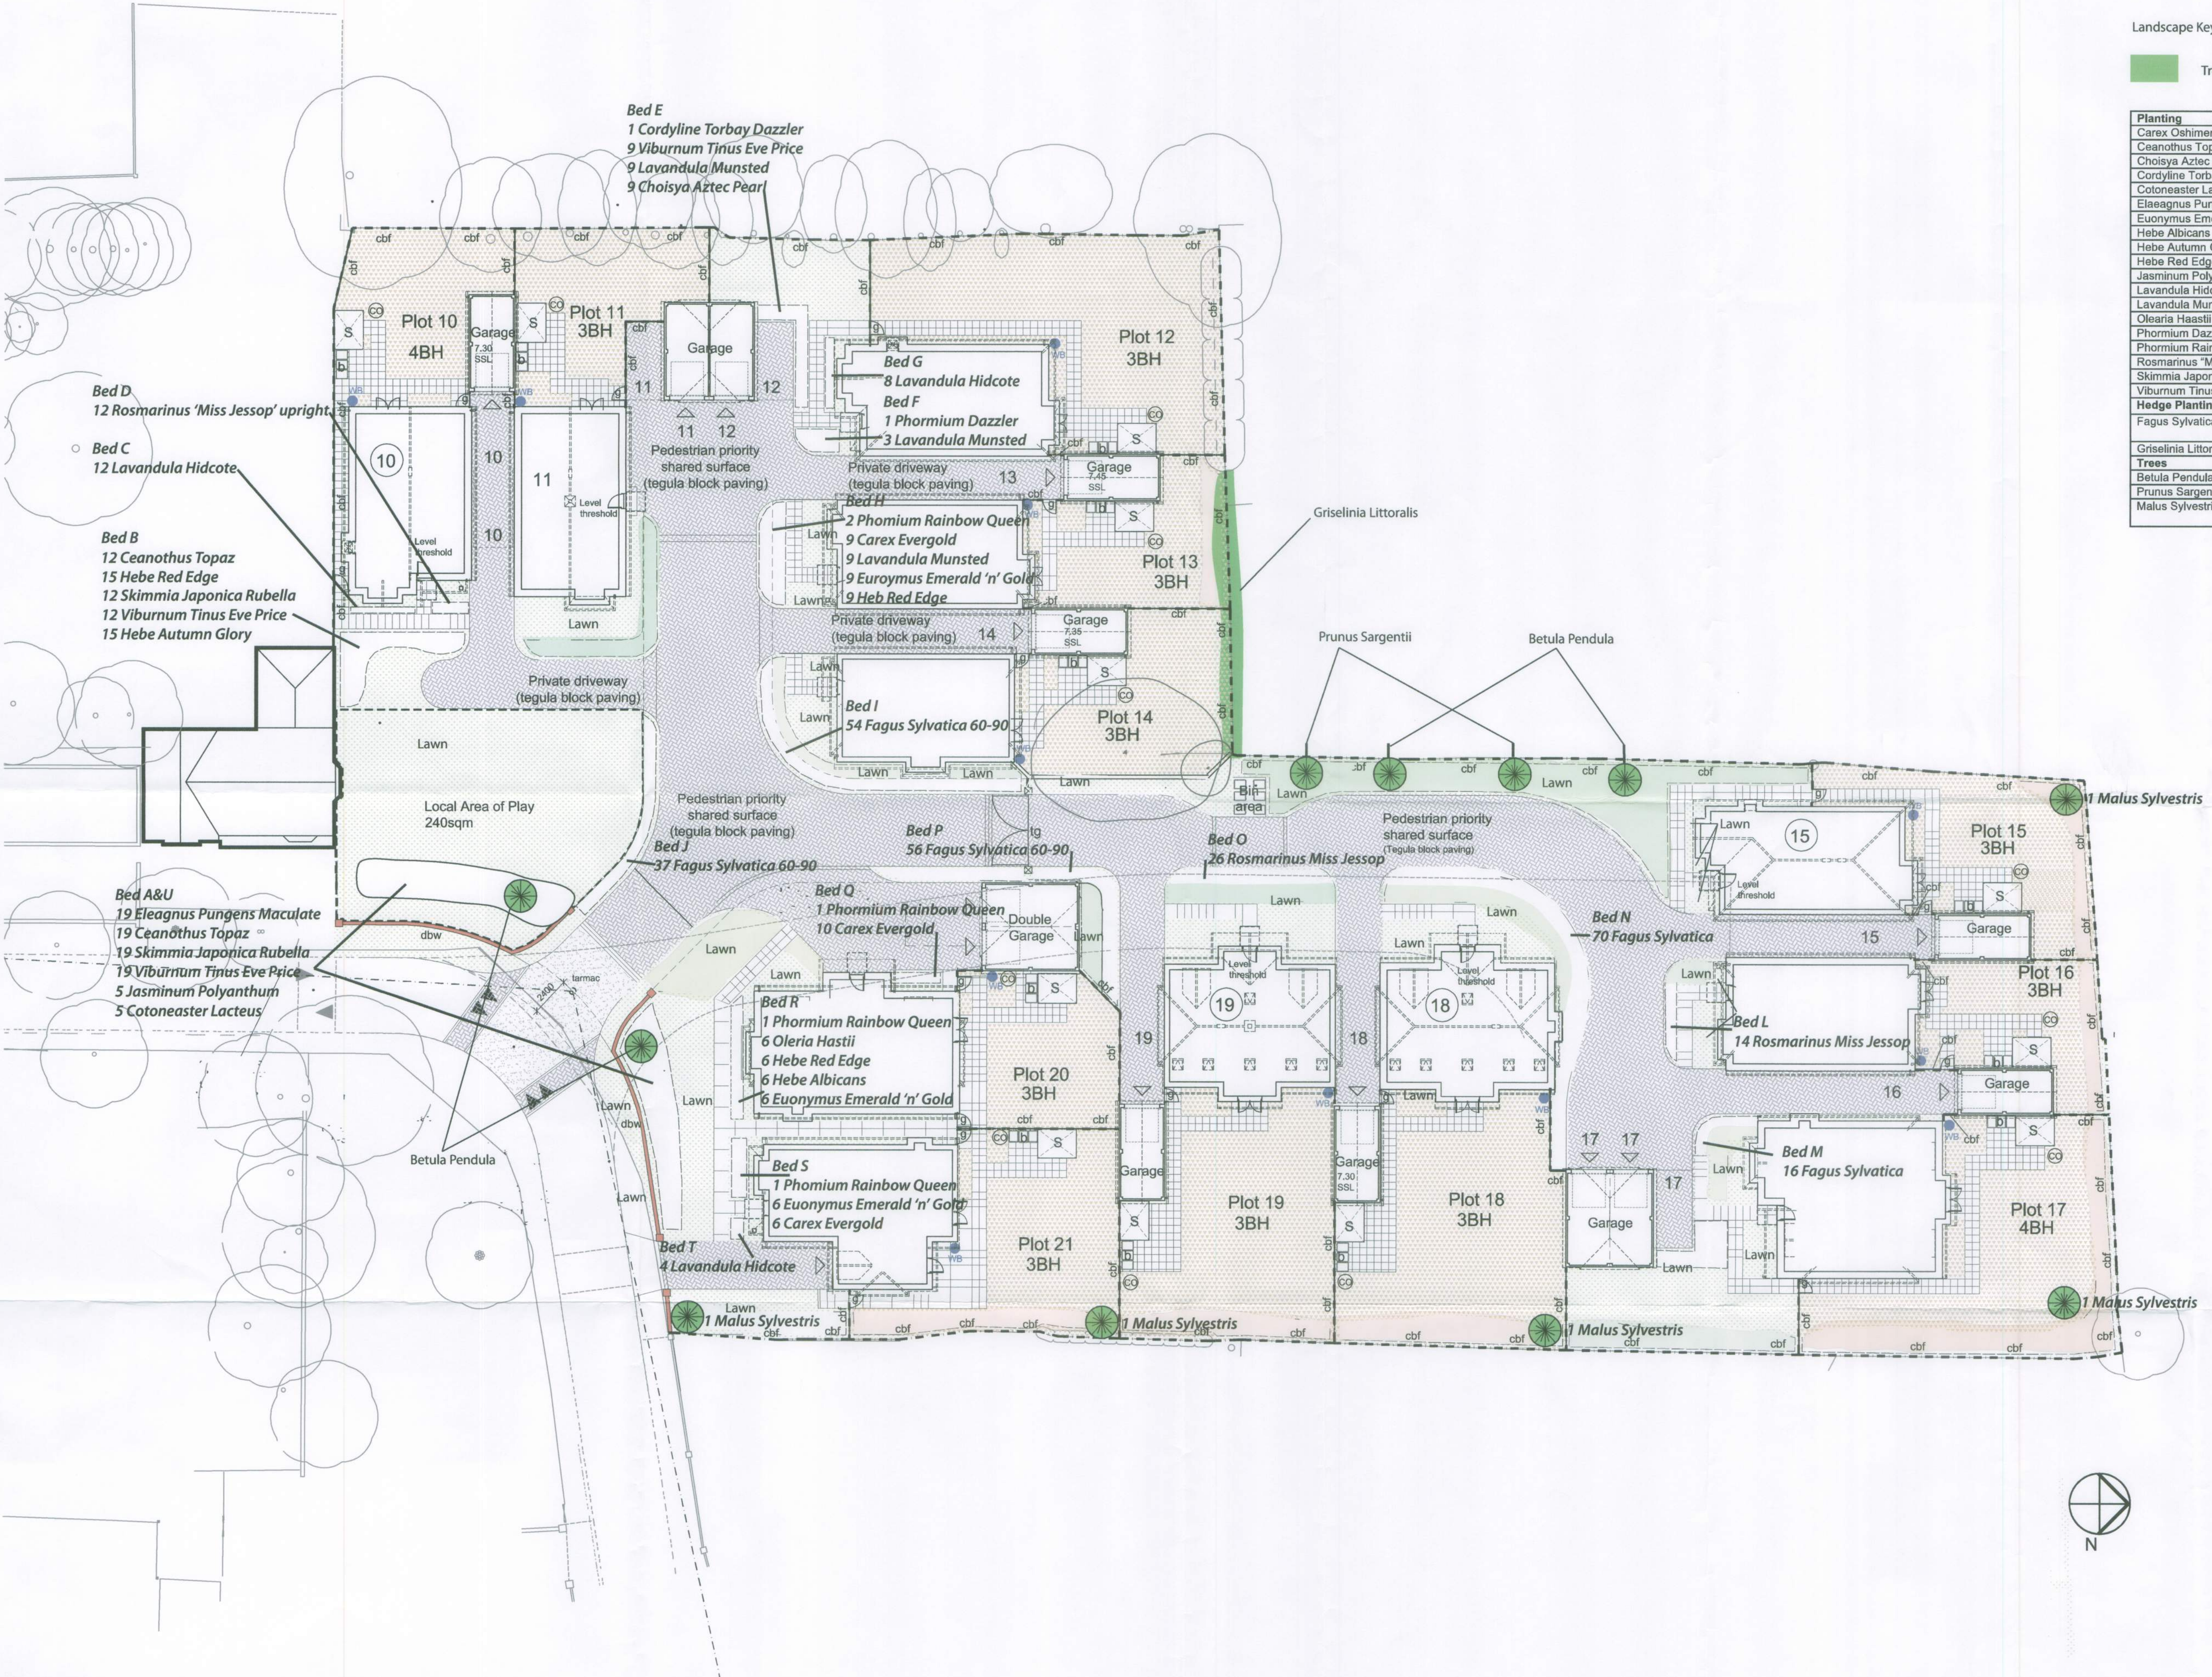

Landscape Key

Trees / Planting

Planting	Size cm	Container size Litre	Quantity
Carex Oshimensis Evergold	30/40	2/3	25
Ceanothus Topaz	30/40	2/3	50
Choisya Aztec Pearl	30/40	2/3	9
Cordyline Torbay Dazzler	60/80	10	1
Cotoneaster Lacteus	30/40	2/3	10
Elaeagnus Pungens Maculate	30/40	2/3	38
Euonymus Emerald & Gold	30/40	2/3	20
Hebe Albicans	30/40	2/3	6
Hebe Autumn Glory	30/40	2/3	15
Hebe Red Edge	30/40	2/3	30
Jasminum Polyanthum	90/120	4	10
Lavandula Hidcote	30/40	2/3	24
Lavandula Munsted	30/40	2/3	21
Olearia Hastii	30/40	2/3	30
Phormium Dazzler	60/80	10	1
Phormium Rainbow Queen	60/80	10	5
Rosmarinus 'Miss Jessop' Upright	30/40	2/3	52
Skimmia Japonica Rubella	30/40	2/3	50
Viburnum Tinus Eve price	30/40	2/3	59
Hedge Planting			
Fagus Sylvatica	60/90	Bare root stock according to season	233
Griselinia Littoralis	60/80	5	25
Trees			
Betula Pendula	12/14 girth	3m	4
Prunus Sargentii	12/14 girth	3m	2
Malus Sylvestris	12/14 girth	2m to 2.5m	5

GARDEN HOUSE DESIGN

Unit 4
Roundstone Farm
Littlehampton Road
Ferring
West Sussex
BN12 6PW
01903 774774
sales@gardenhousedesign.co.uk

Client's Name
J W STRATTON

Job Title
NURSERY CLOSE, MANOR ROAD
EAST PRESTON

Drawing Title
Landscaping Plan

Scale
1:200 @ A1 / 1:400 @ A3
metres 4 8 12 16 20

Drawn
MW
Checked
RW
Date
06/03/2012

Job No
5408L(90)
Drawing No
GHD2007
Rev
Rev A

Status

