ARUN DISTRICT COUNCIL:EP/130/06/ 20/09/2006

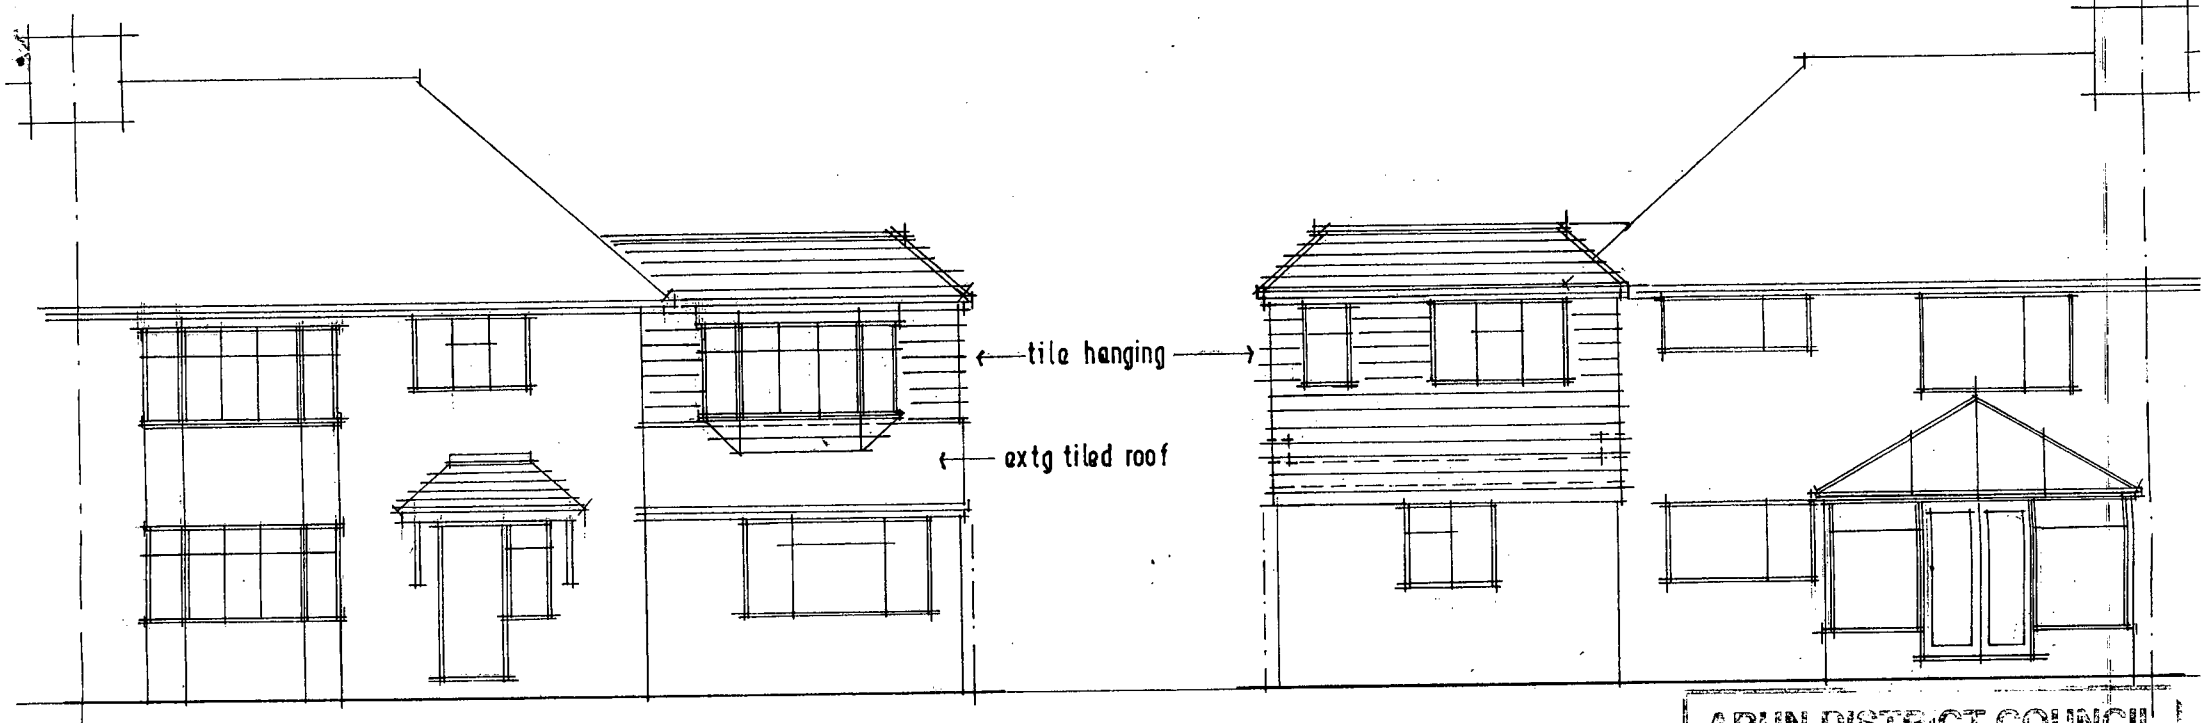

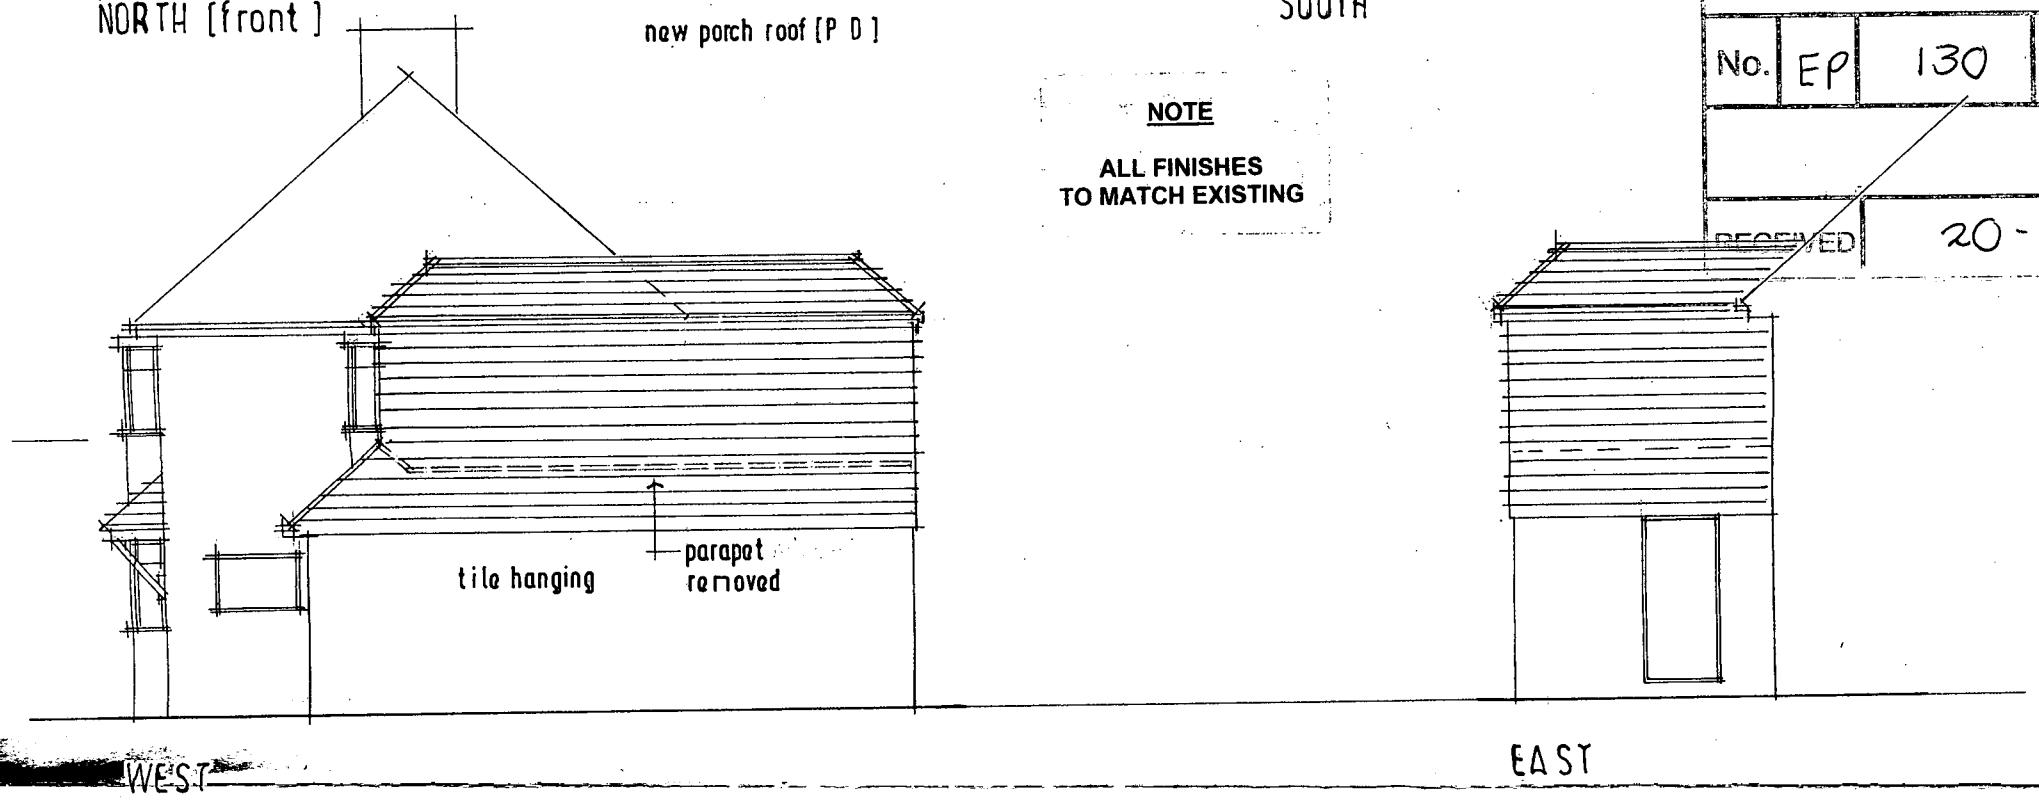

NOTE

ALL FINISHES TO MATCH EXISTING

ARUN DISTRICT COUNCIL

No. EP 130 06

RECEIVED 20-9-06
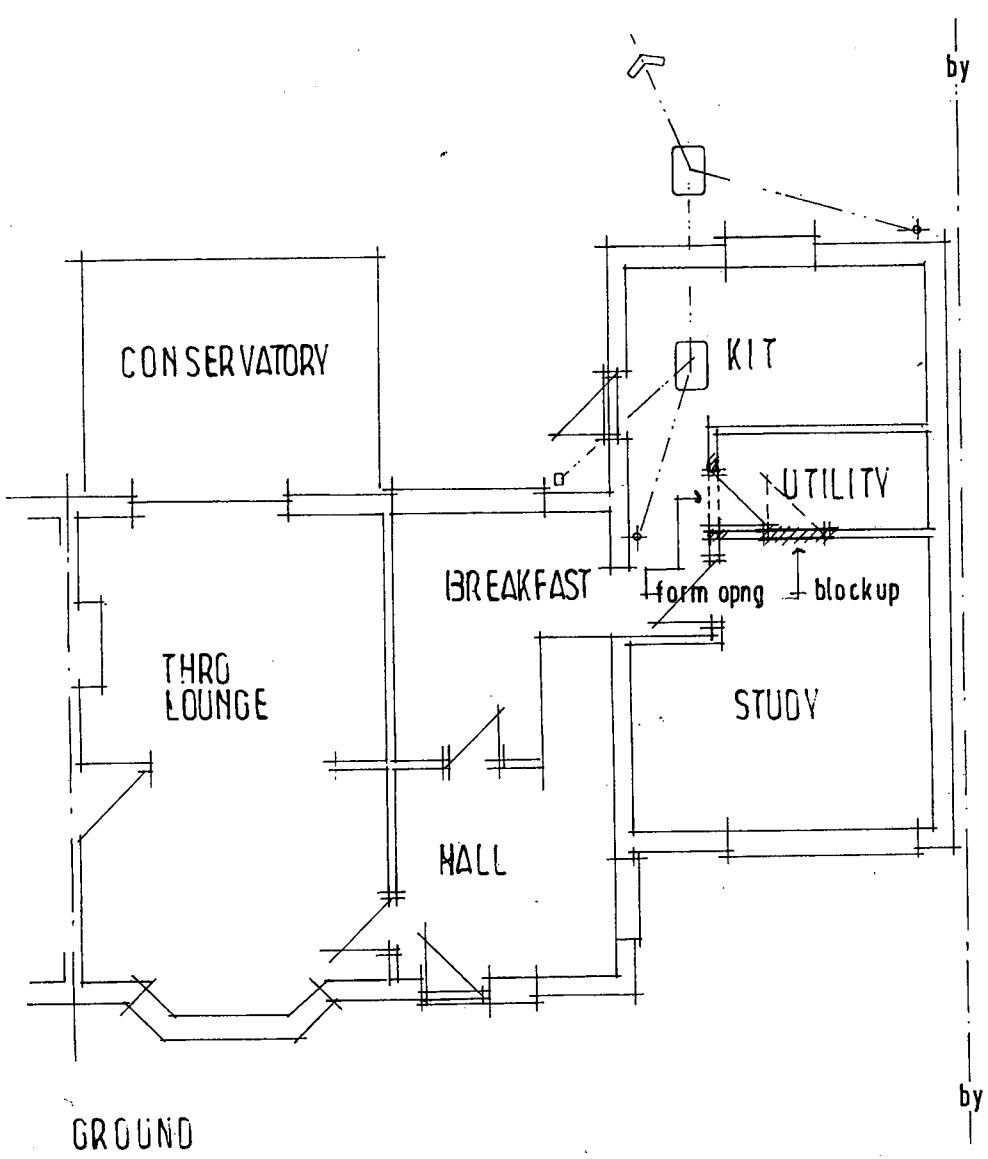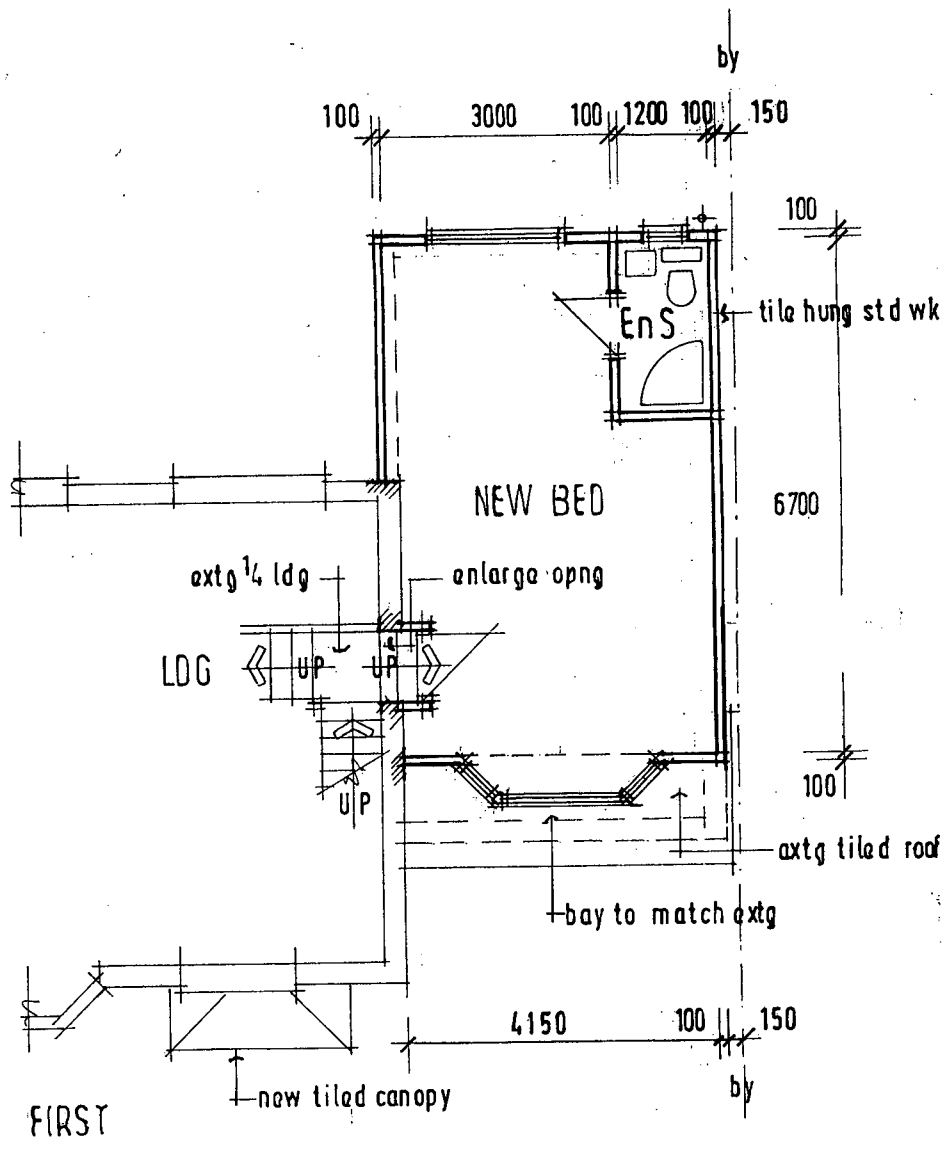
NO ELEMENT OF CONST'N TO OVERSAIL BOUNDARY.
SANITARYWARE INDICATIVE ONLY.