




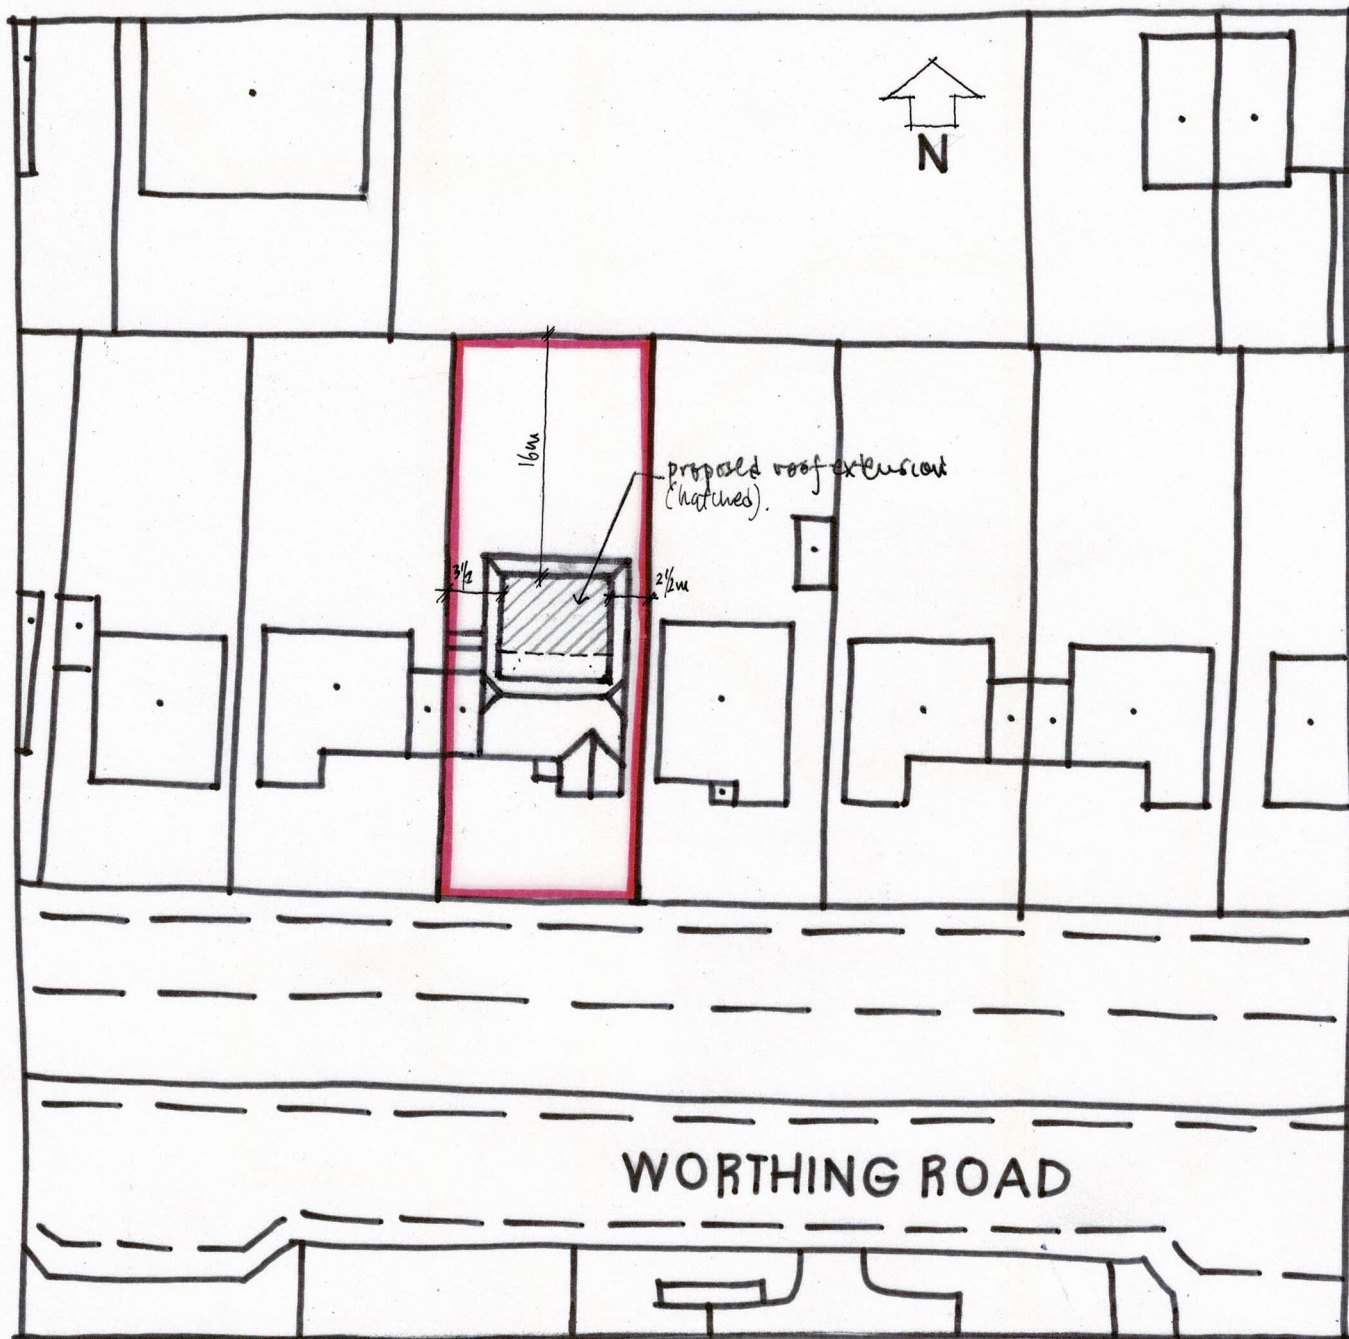

SITE PLAN 1:500@ A4

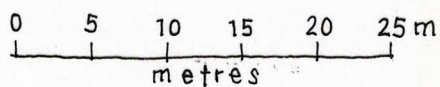

**ROOF PLAN
1:200**

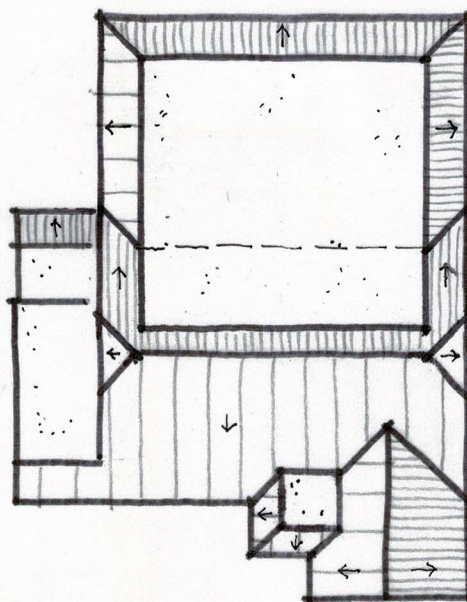

Wayne Gander MCIAT
Architectural Technologist
98 Durrington Lane, Worthing
West Sussex BN13 2RQ
E : waynegander08@gmail.com

11 WORTHING ROAD, EAST PRESTON