




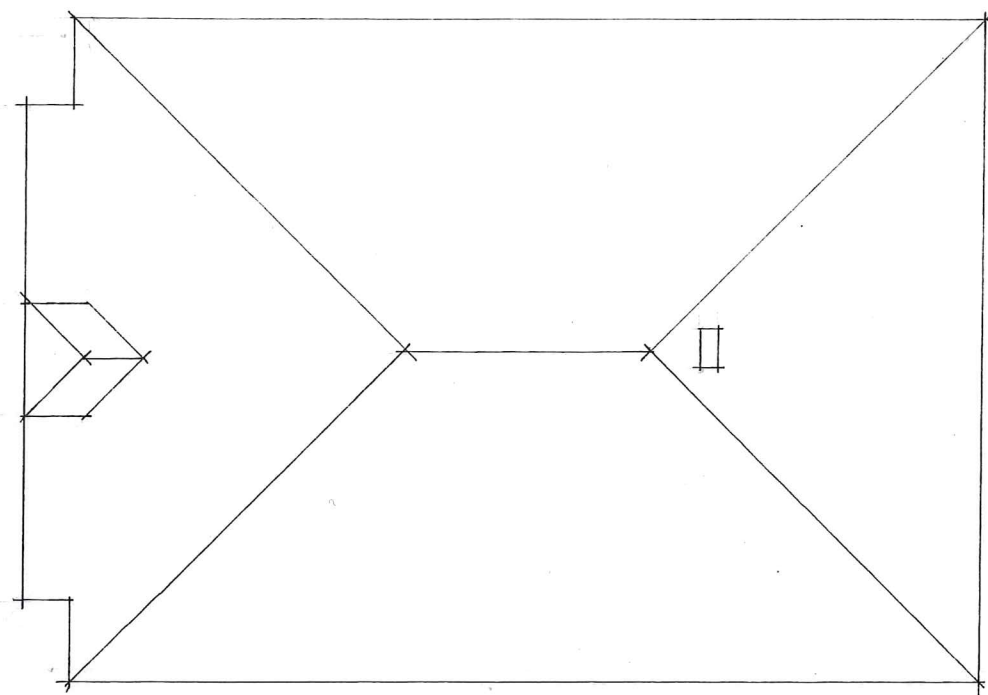


EXISTING ROOF PLAN

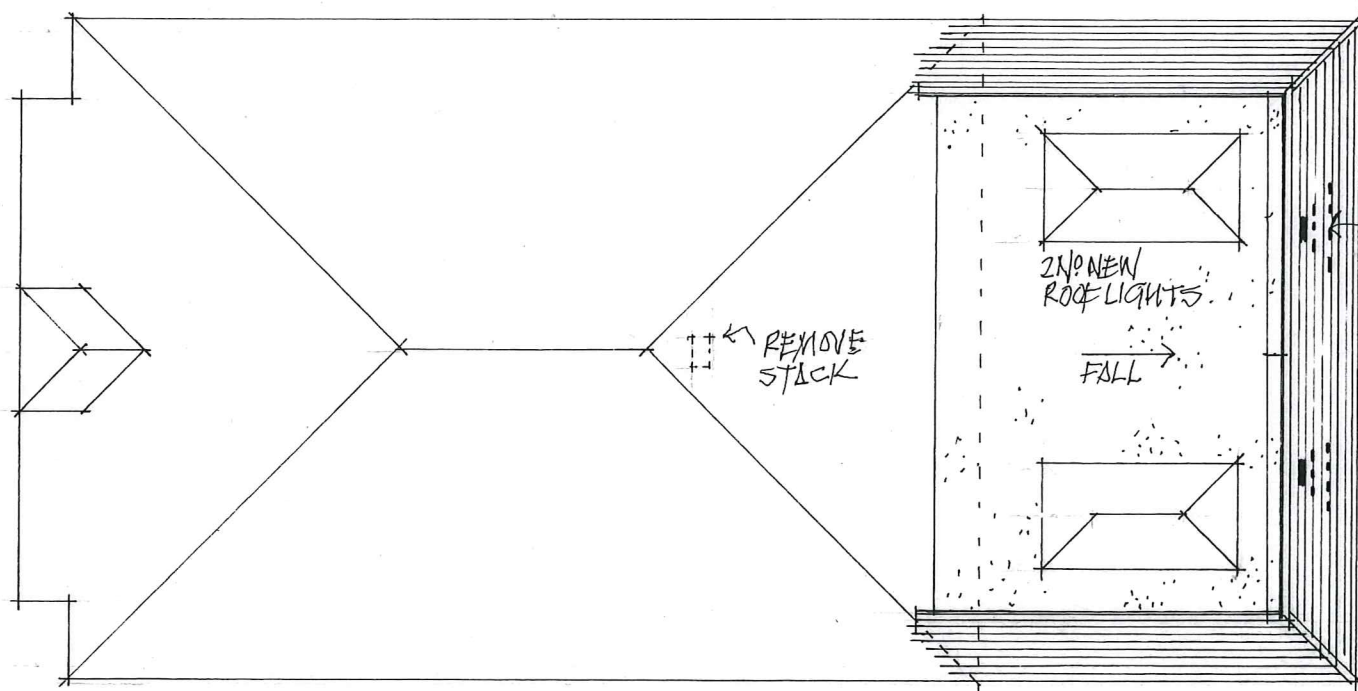


PROPOSED ROOF PLAN

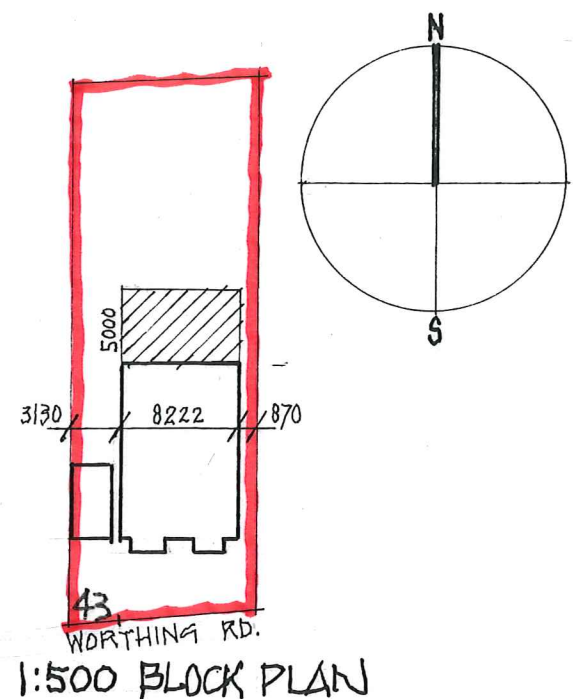

1:500 BLOCK PLAN

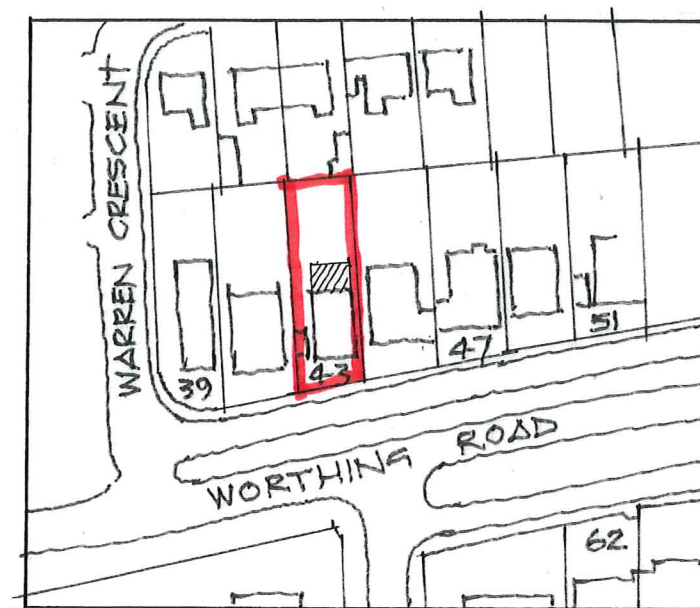

1:1250 LOCATION PLAN

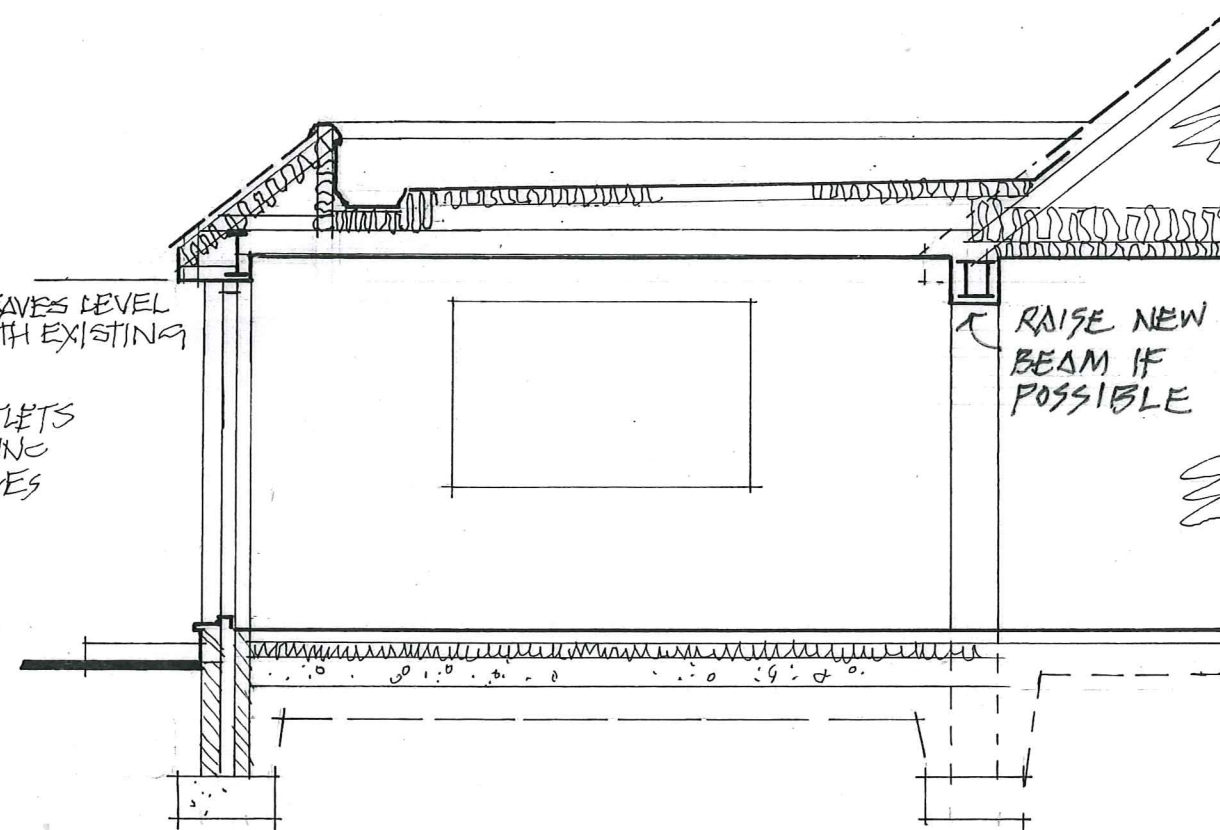

DIAGRAMMATIC SECTION THRU EXTENSION

REVISION 'A' - SITE DIMENSIONS ADDED.

SECTION + ROOF PLANS

43 WORTHING ROAD, EAST PRESTON, SUSSEX, BN16 1DE

SCALE / 1:100 + 1:50 @ A3

DATE / 20.08.2014

DWG. NO. / 020814 / TP.05 REV 'A'