

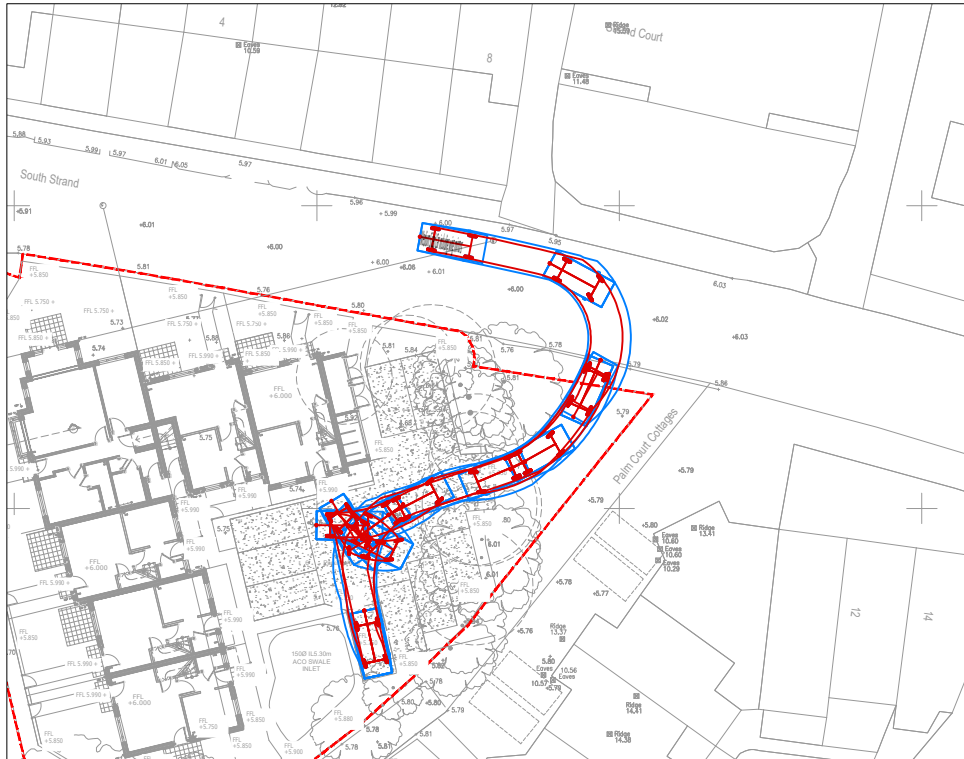
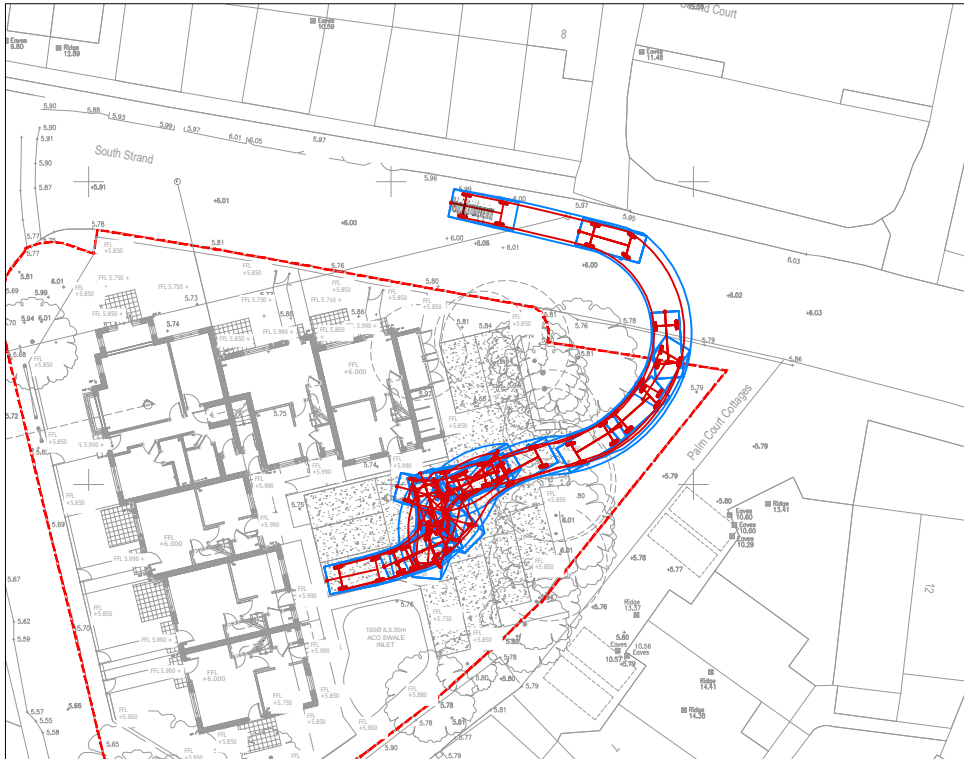
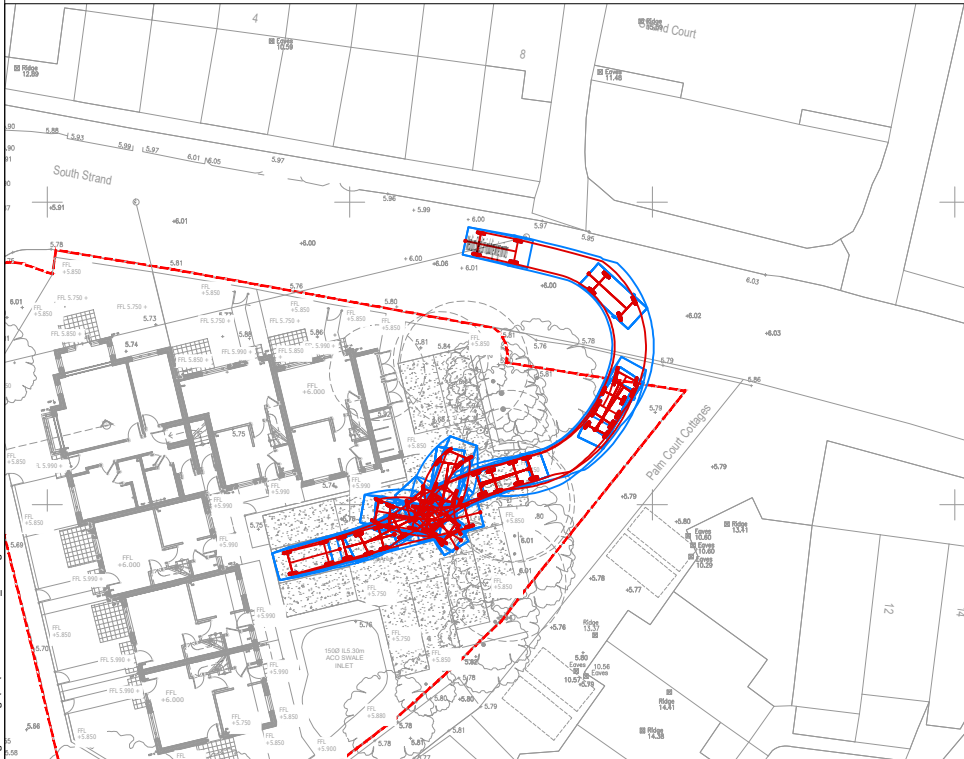
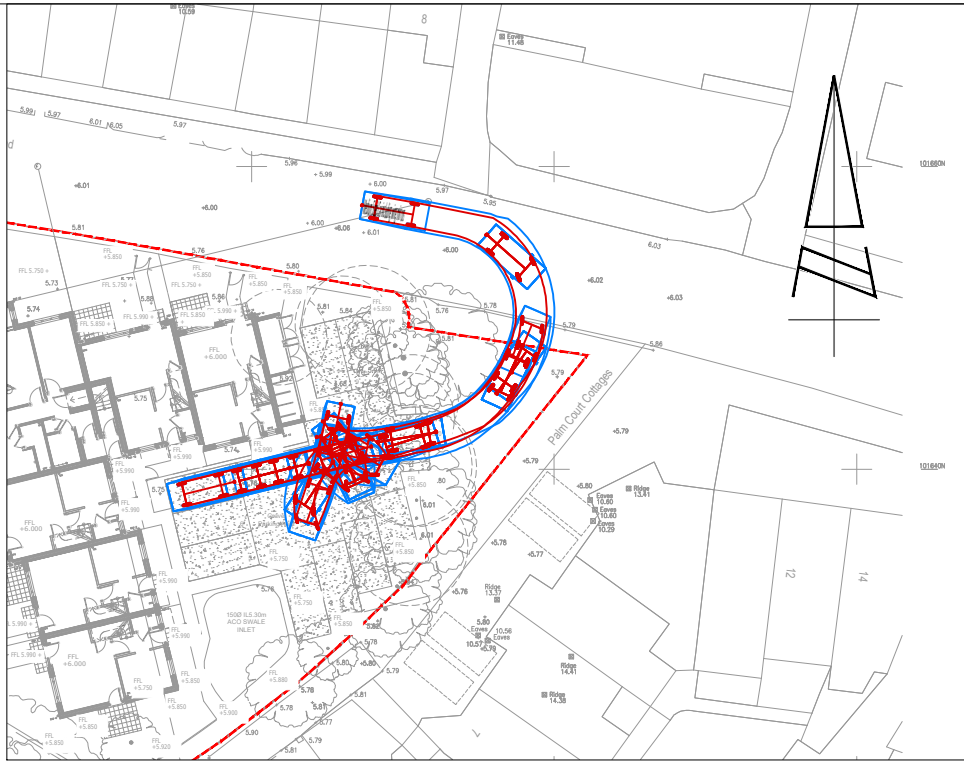


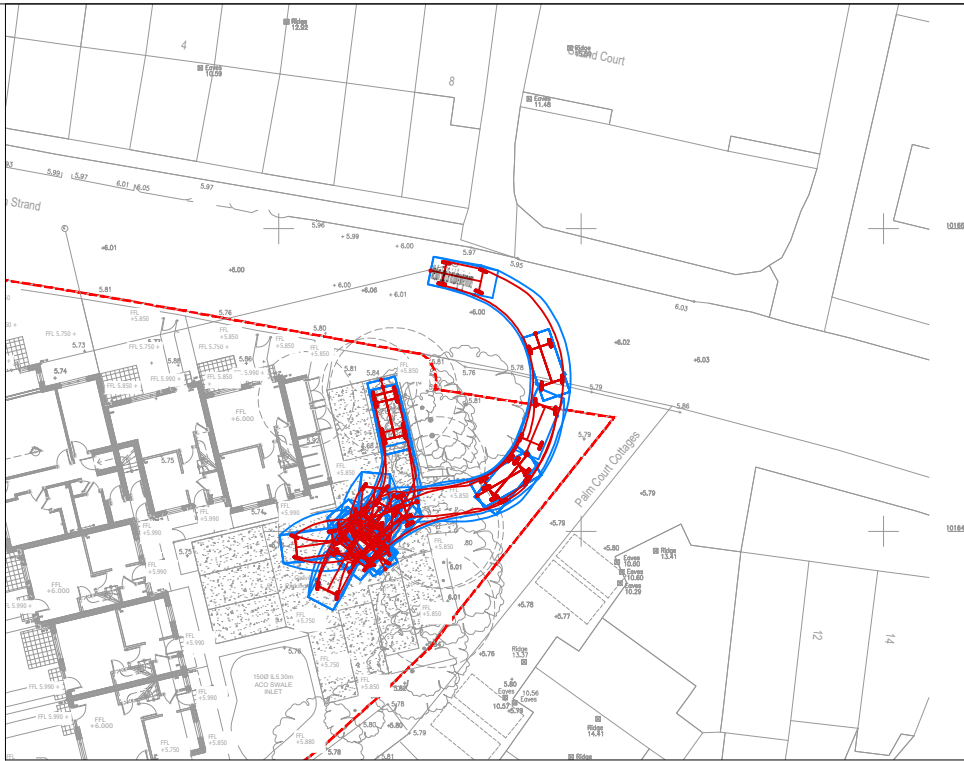

REPRODUCED FROM THE ORDNANCE SURVEY
MAP WITH THE PERMISSION OF THE
CONTROLLER OF HER MAJESTY'S STATIONERY
OFFICE. LICENCE No. 100044286.
© CROWN COPYRIGHT RESERVED.

DRAWING ISSUED FOR FEASIBILITY CONSIDERATION AND PLANNING PURPOSES ONLY. DRAWING
NOT TO BE USED FOR CONSTRUCTION. I-TRANSPORT LLP ACCEPT NO RESPONSIBILITY FOR
ERRORS MADE BY OTHERS IN SCALING FROM THIS DRAWING. MEASUREMENTS SHOULD BE
TAKEN FROM FIGURED DIMENSIONS ONLY. CDM REQUIREMENTS CONSIDERED AT FEASIBILITY
STAGE ONLY. FURTHER CONSIDERATION REQUIRED BY DETAILED DESIGN TEAM.

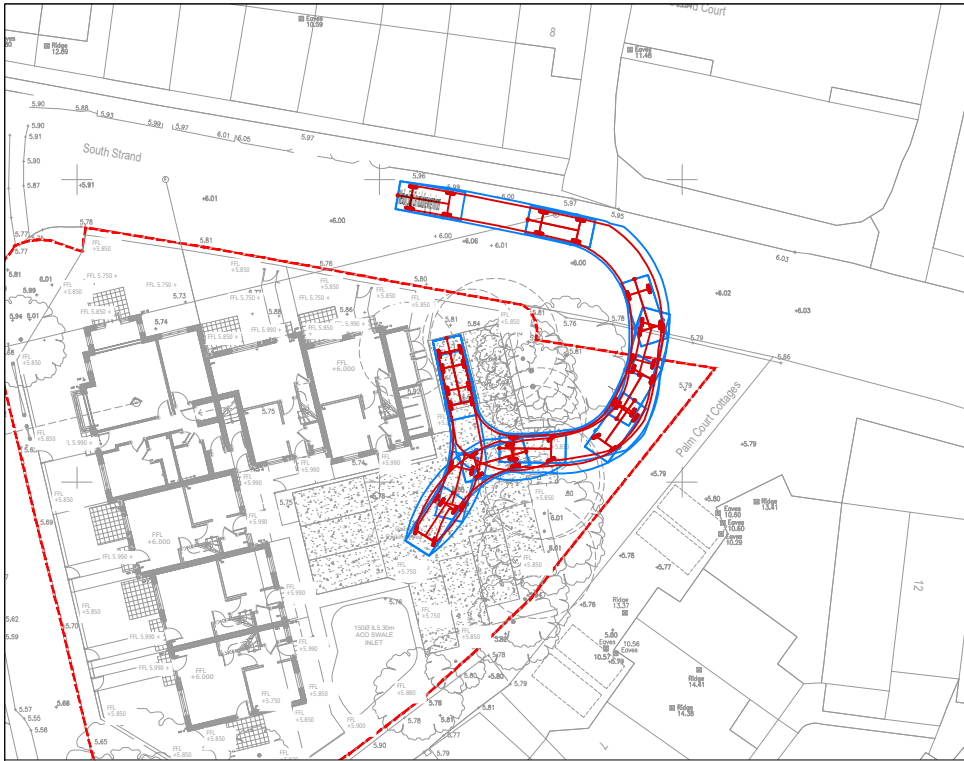

4 Lombard Street, London, EC3V 9HD
Tel: 020 7190 2820
Fax: 020 7190 2821
www.i-transport.co.uk

REV	DATE	BY	DESCRIPTION	CHK	APD
STATUS: FOR INFORMATION					

TITLE: SWEPT PATH ANALYSIS - MEDIUM CAR - INTERNAL PARKING 1 OF 2	
PROJECT: SEA ROAD, EAST PRESTON	CLIENT: ROCCO HOMES

SCALE @ A3: 1:500	CHECKED: GM	APPROVED: GM
FILE REF: ITL12278	DRAWN: JB	DATE: 12.12.18
DRAWING No: ITL12278-SK-013		REV:
PROJECT No: ITL12278		