




EXISTING ROOF PLAN

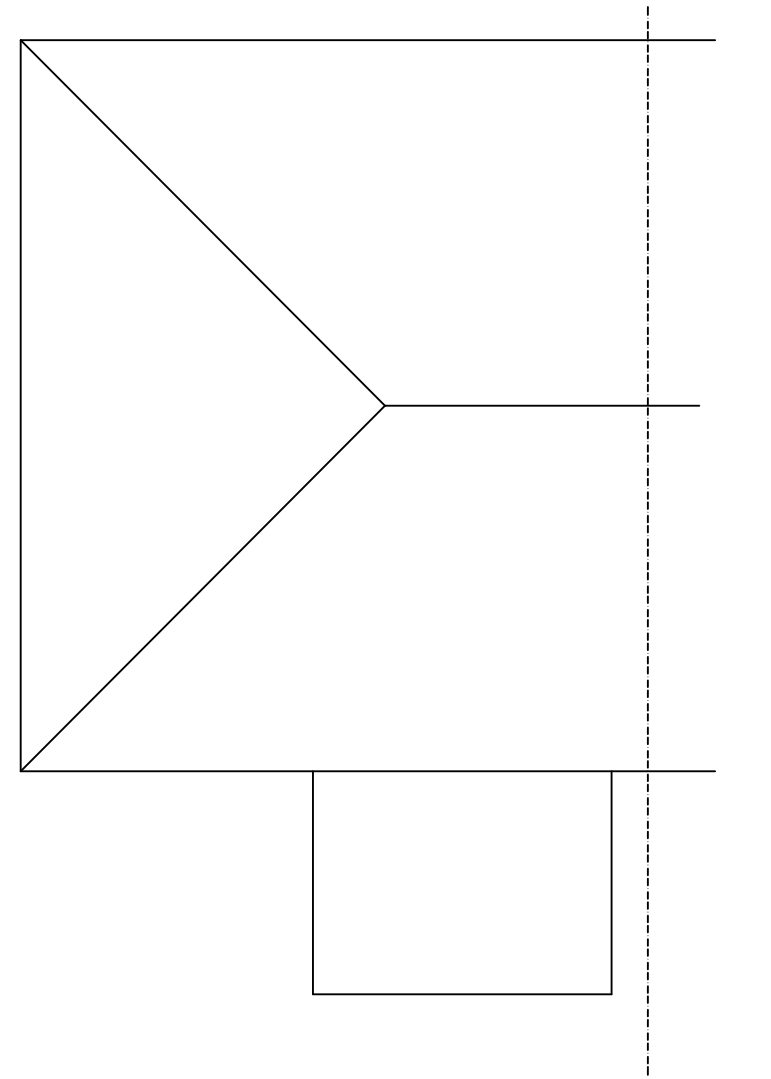


EXISTING FLOOR PLAN

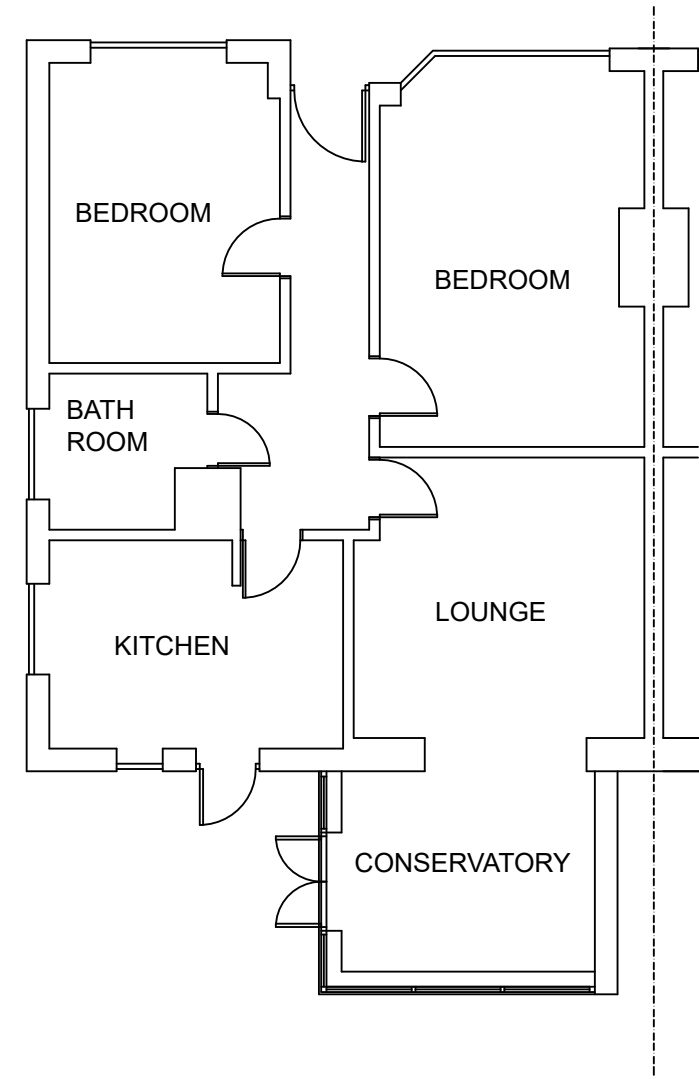

EXISTING EAST ELEVATION

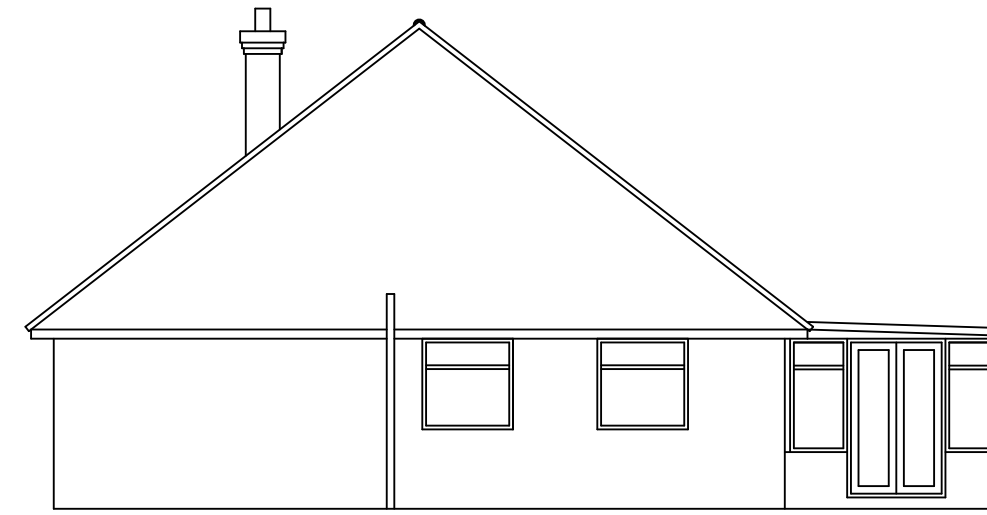


EXISTING SOUTH ELEVATION

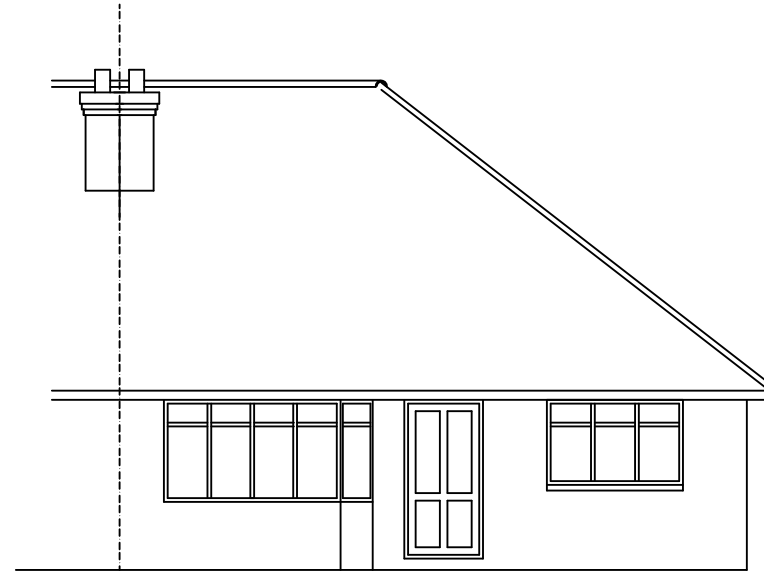


EXISTING NORTH ELEVATION





EXISTING WEST ELEVATION

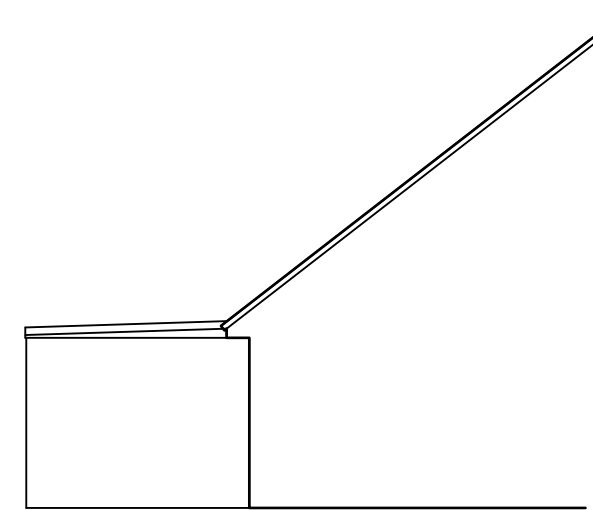


PROPOSED ROOF PLAN

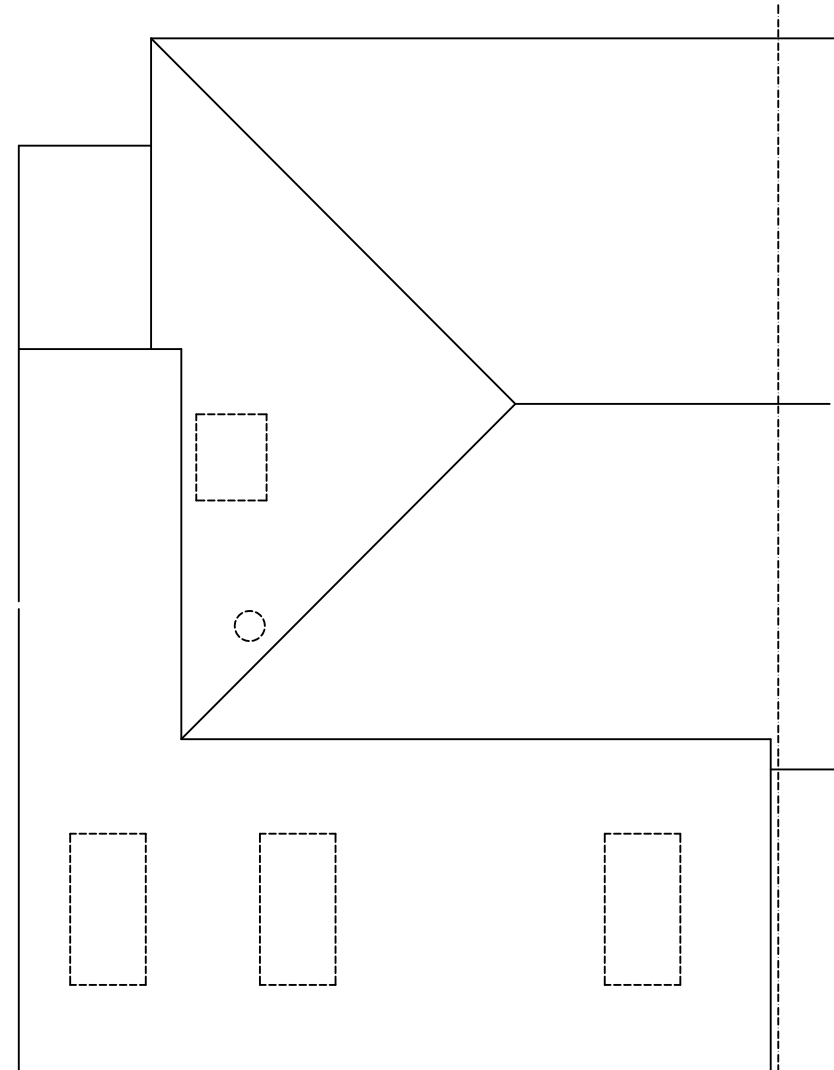

PROPOSED GROUND FLOOR PLAN

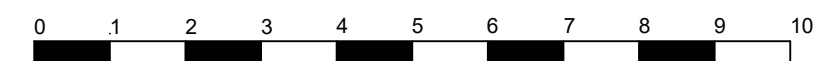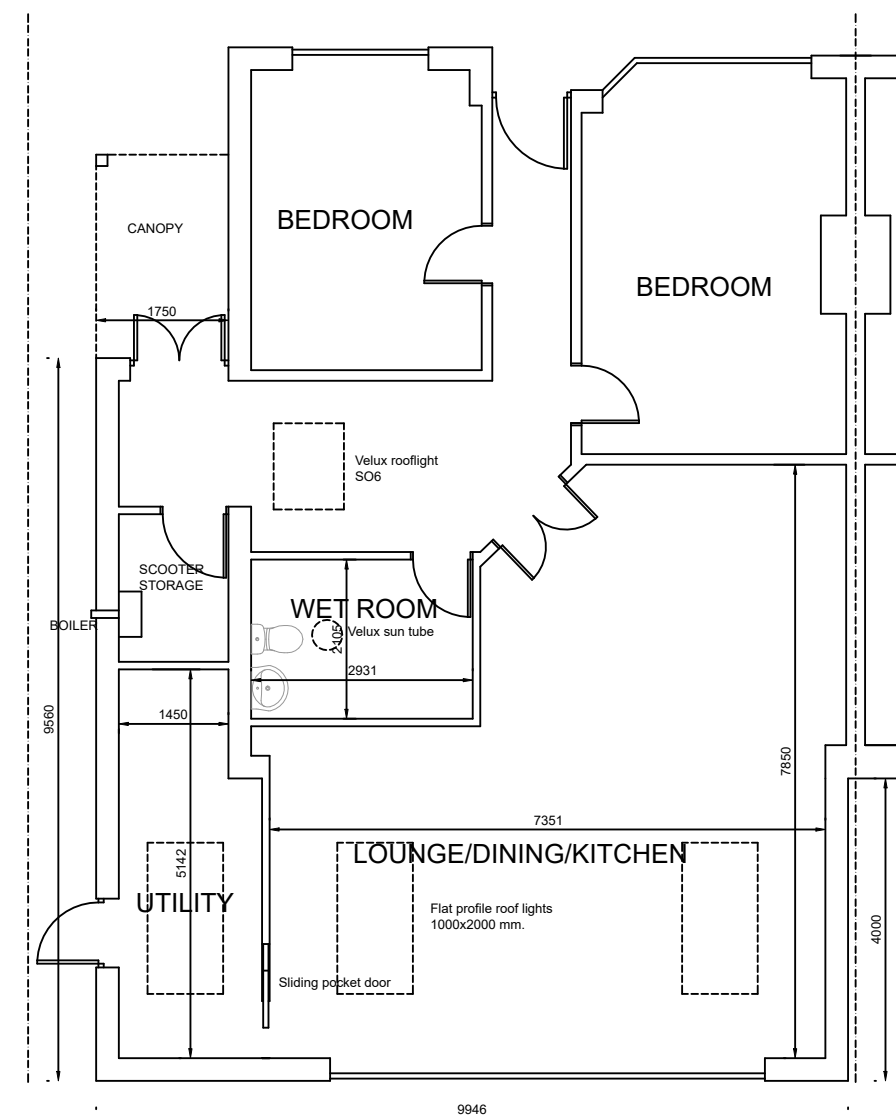


PROPOSED EAST ELEVATION

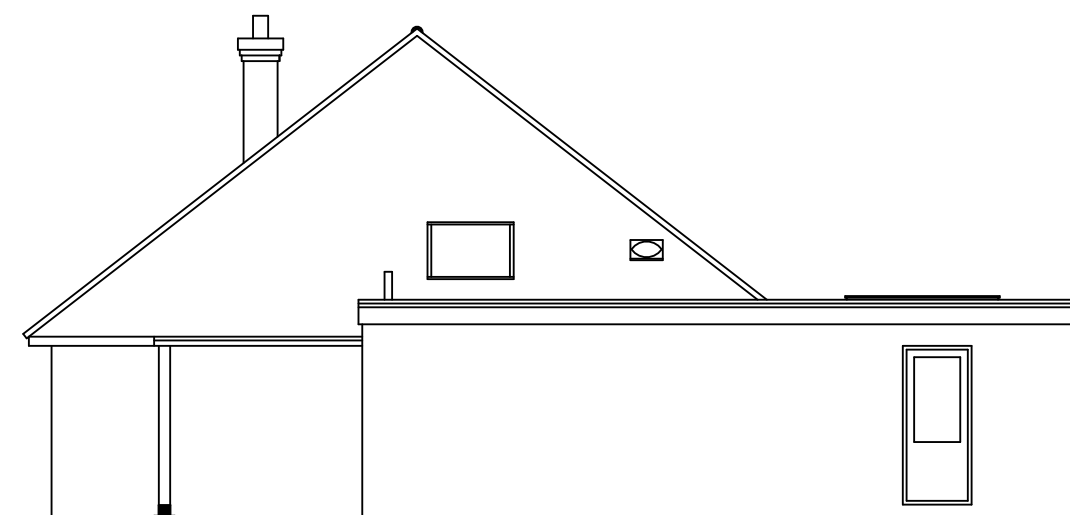


PROPOSED SOUTH ELEVATION



PROPOSED NORTH ELEVATION

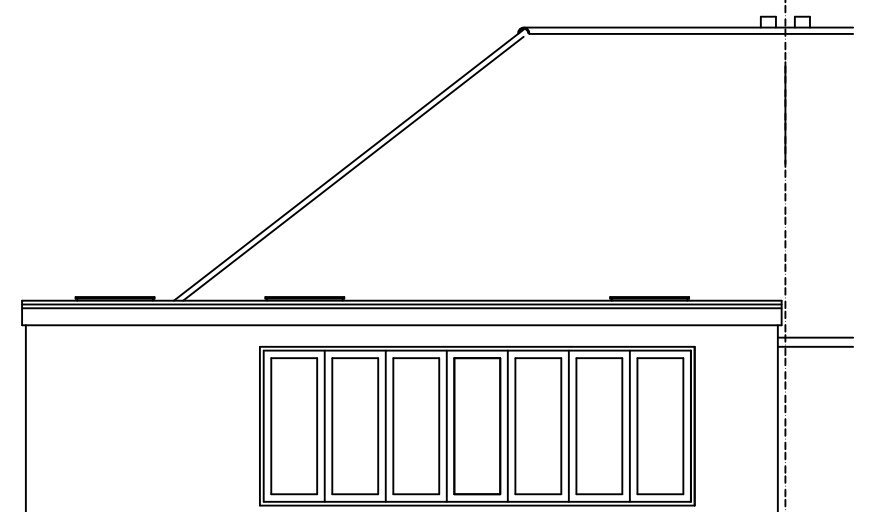

PROPOSED WEST ELEVATION

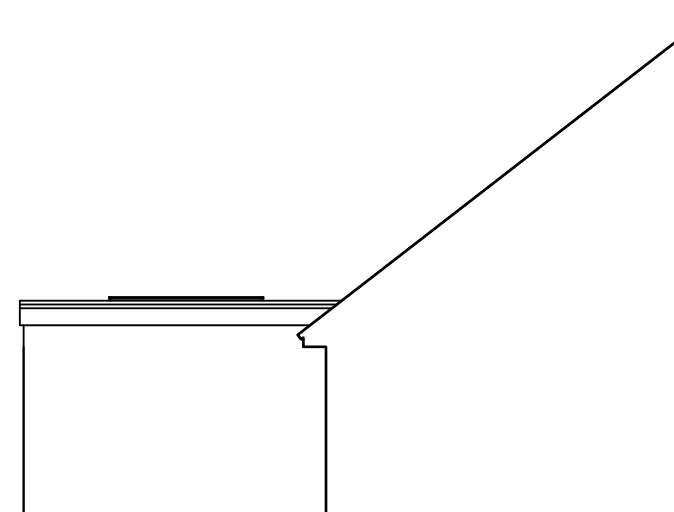[illegible]