






Scale Bar 1:100

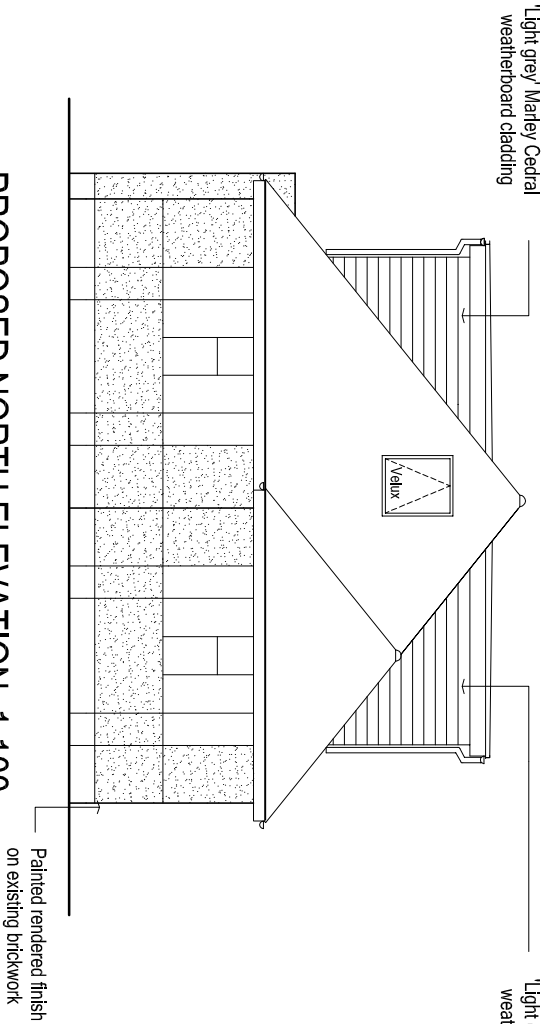


PROPOSED NORTH ELEVATION 1:100

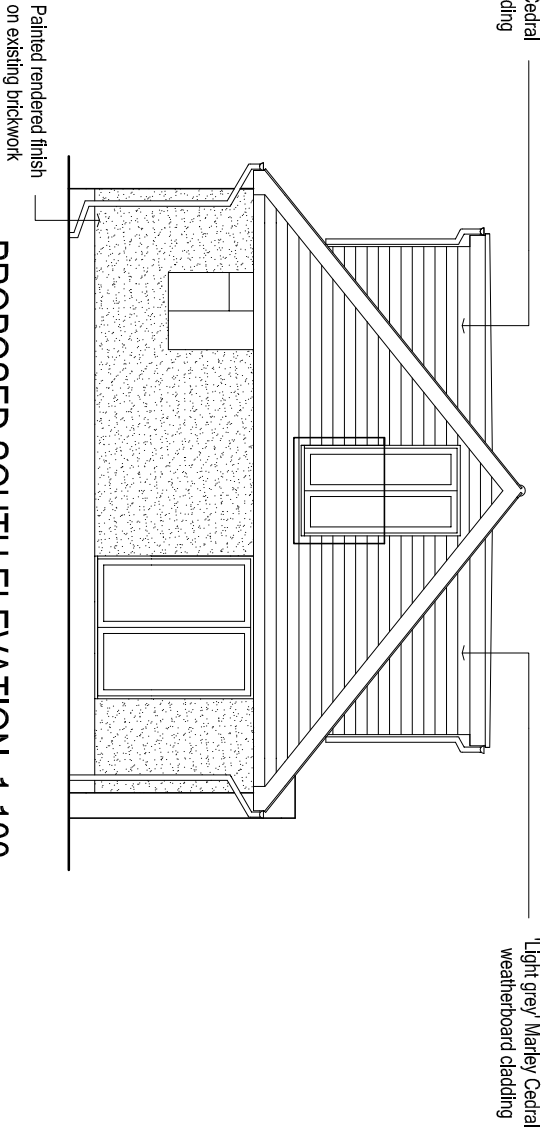

PROPOSED SOUTH ELEVATION 1:100

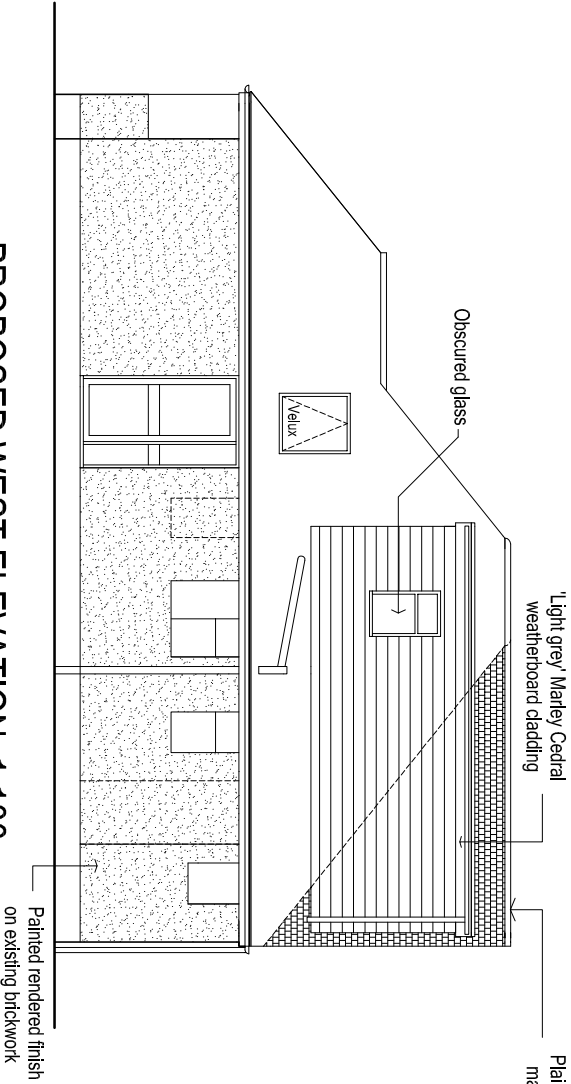

PROPOSED WEST ELEVATION 1:100

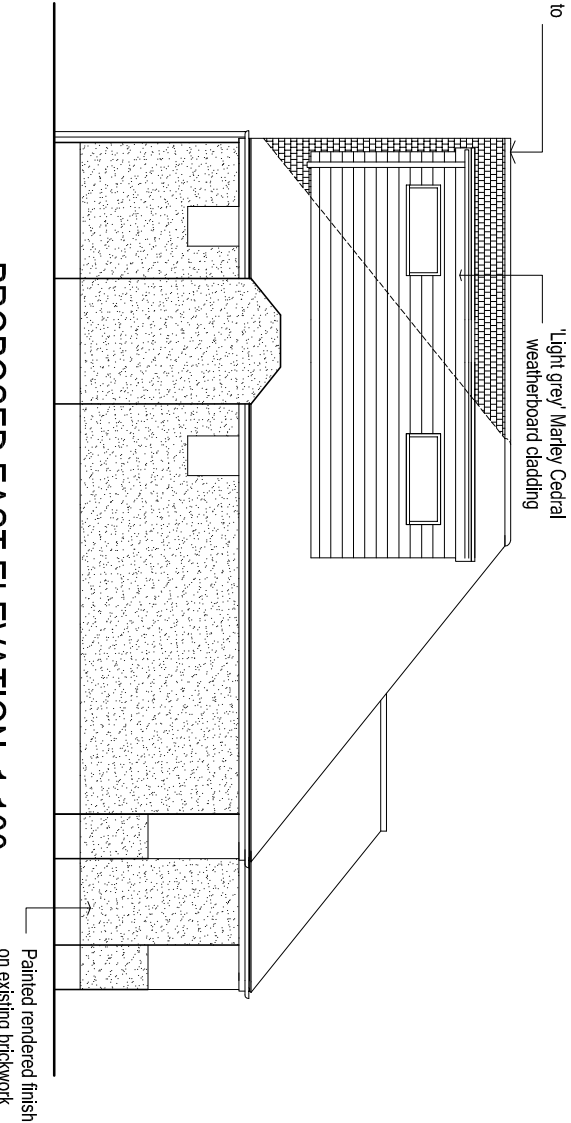

PROPOSED EAST ELEVATION 1:100

NOTES

- All windows to be UPVC with Anthracite finish
- All fascias to be UPVC with Anthracite grey finish
- All gutters to be UPVC with black finish
- Existing walls to receive render with light grey masonry painted finish

ROOF EXTENSION VOLUMES			
West Dormer	2.2x2.7x.5x5.37=15.95M3		
East Dormer	2.2x2.7x.5x5.37=15.95M3		
Hip to Gable End	8.1x5.2x.5x2.54x.333=17.81M3		
Total			49.71M3

ARW Design	DRAWING TITLE:	LOCATION:	SCALE:
	PROPOSED ELEVATIONS	38, VERMONT DRIVE, EAST PRESTON	
	PROJECT:	CLIENT:	
PROPOSED LOFT CONVERSION WITH HIP TO GABLE END & DORMERS TO SIDE ELEVATIONS		C. NORTH	AS NOTED @ paper size A3
			DATE:
			OCT 2021
		DRAWN:	DRAWING NO:
		ARW	
		REVISION:	6037/2
		a	