



Front Elevation (east)
**5 MATRONS
COTTAGES.**




Side Elevation (north)

Elevations (1:100)




Rear Elevation (west)

**5 MATRONS
Cottages.**

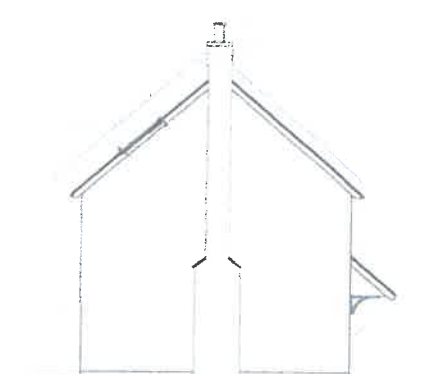


Side Elevation (south)

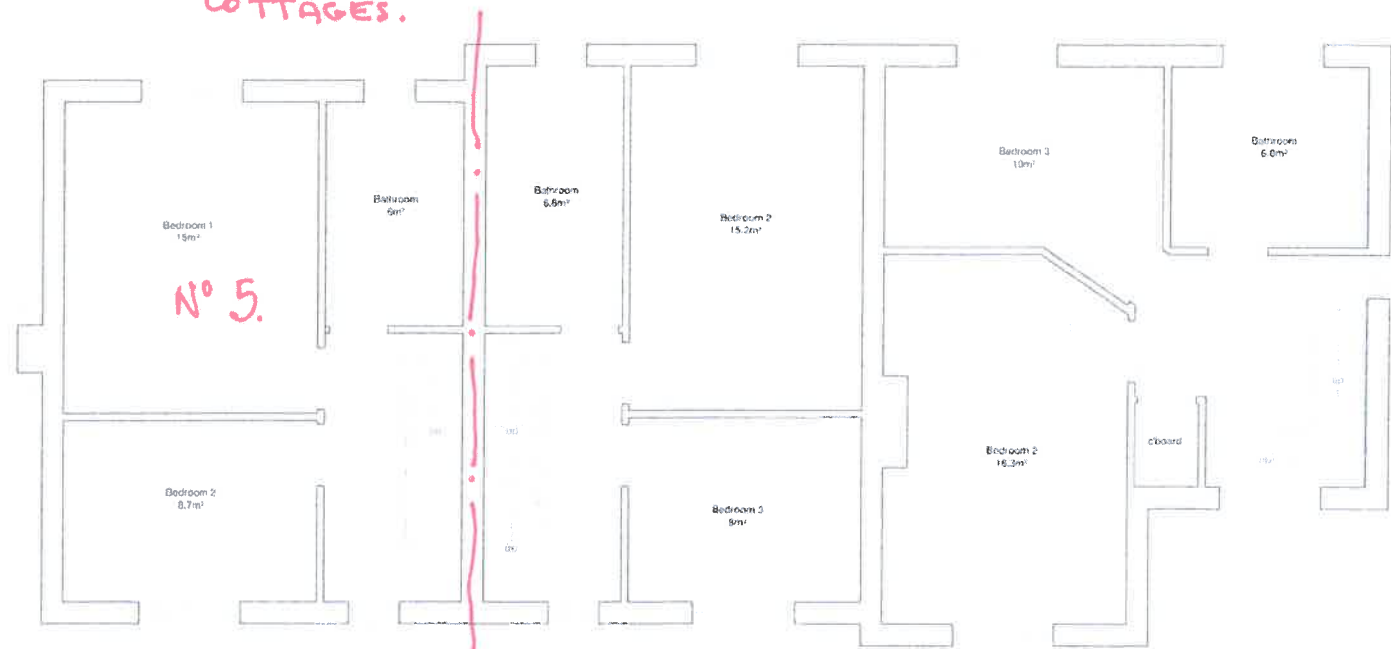

First Floor



Plans (1:50)

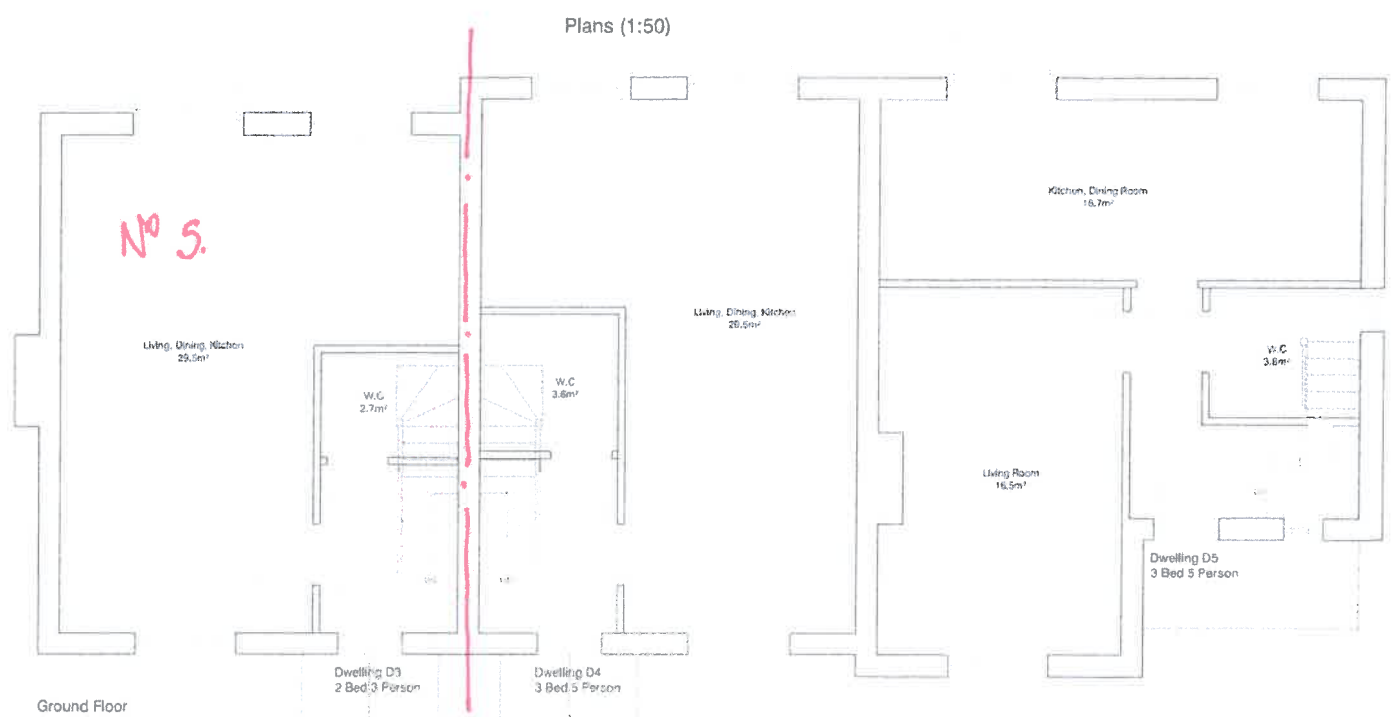

Ground Floor



Second Floor

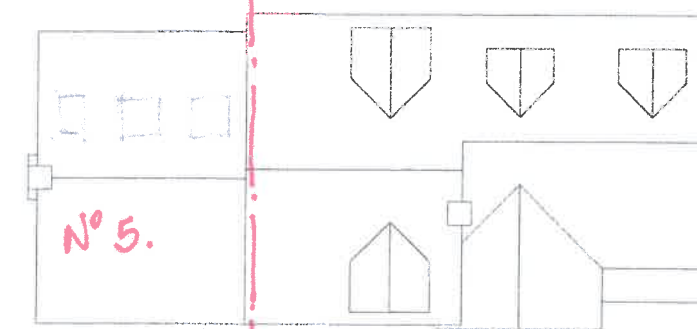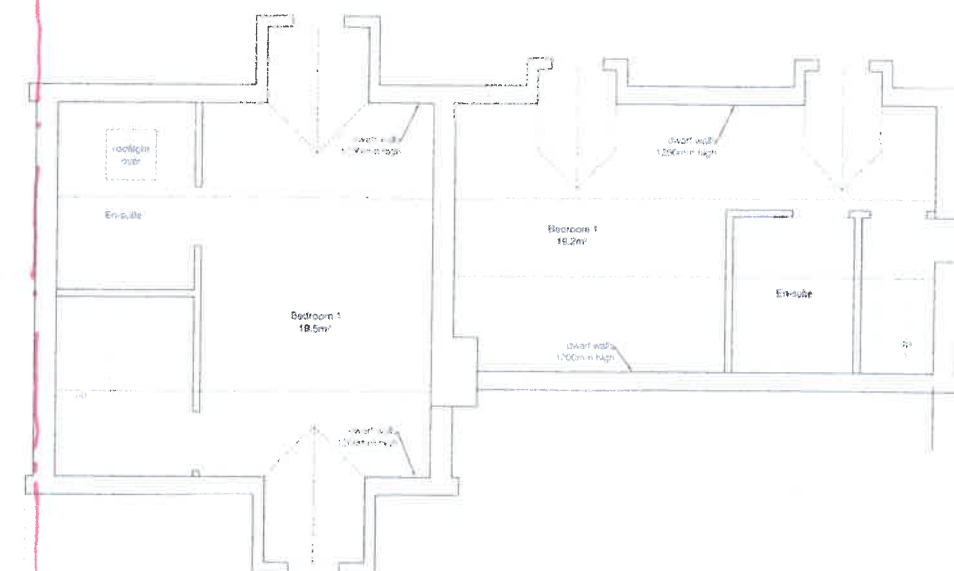

Roof Plan (1:100)