


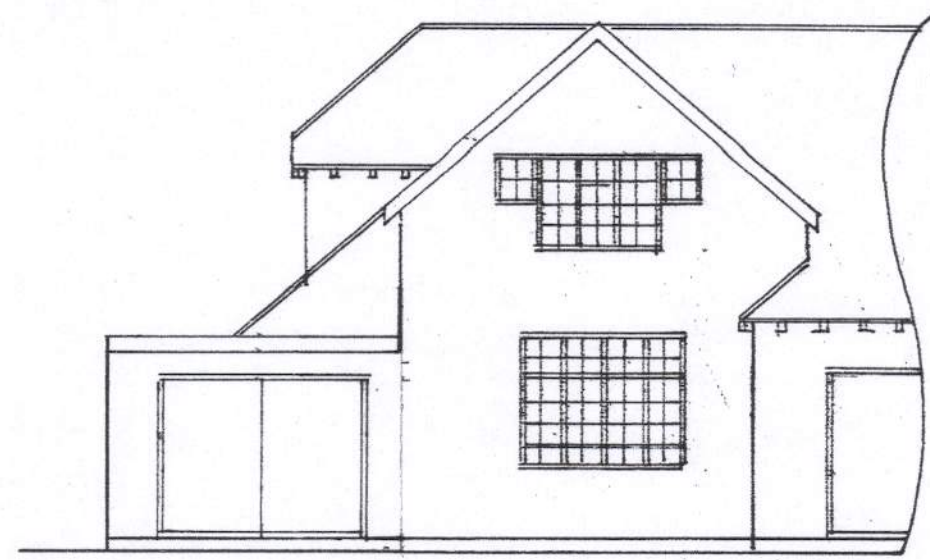


south




north


1 : 100

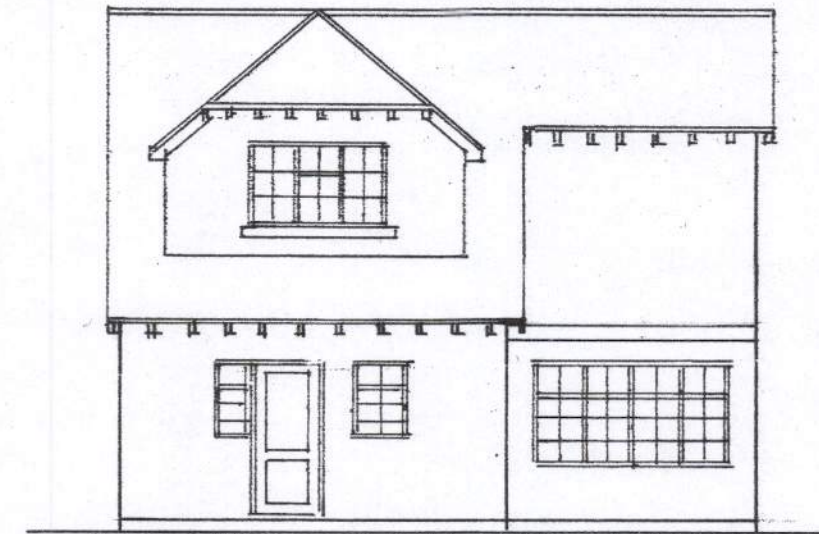

west

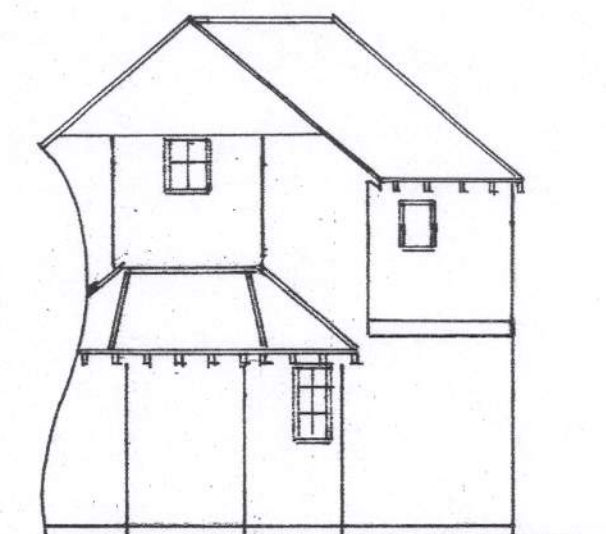


east

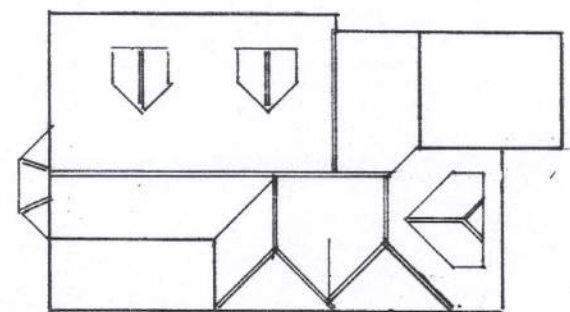


roof plan

1 : 200

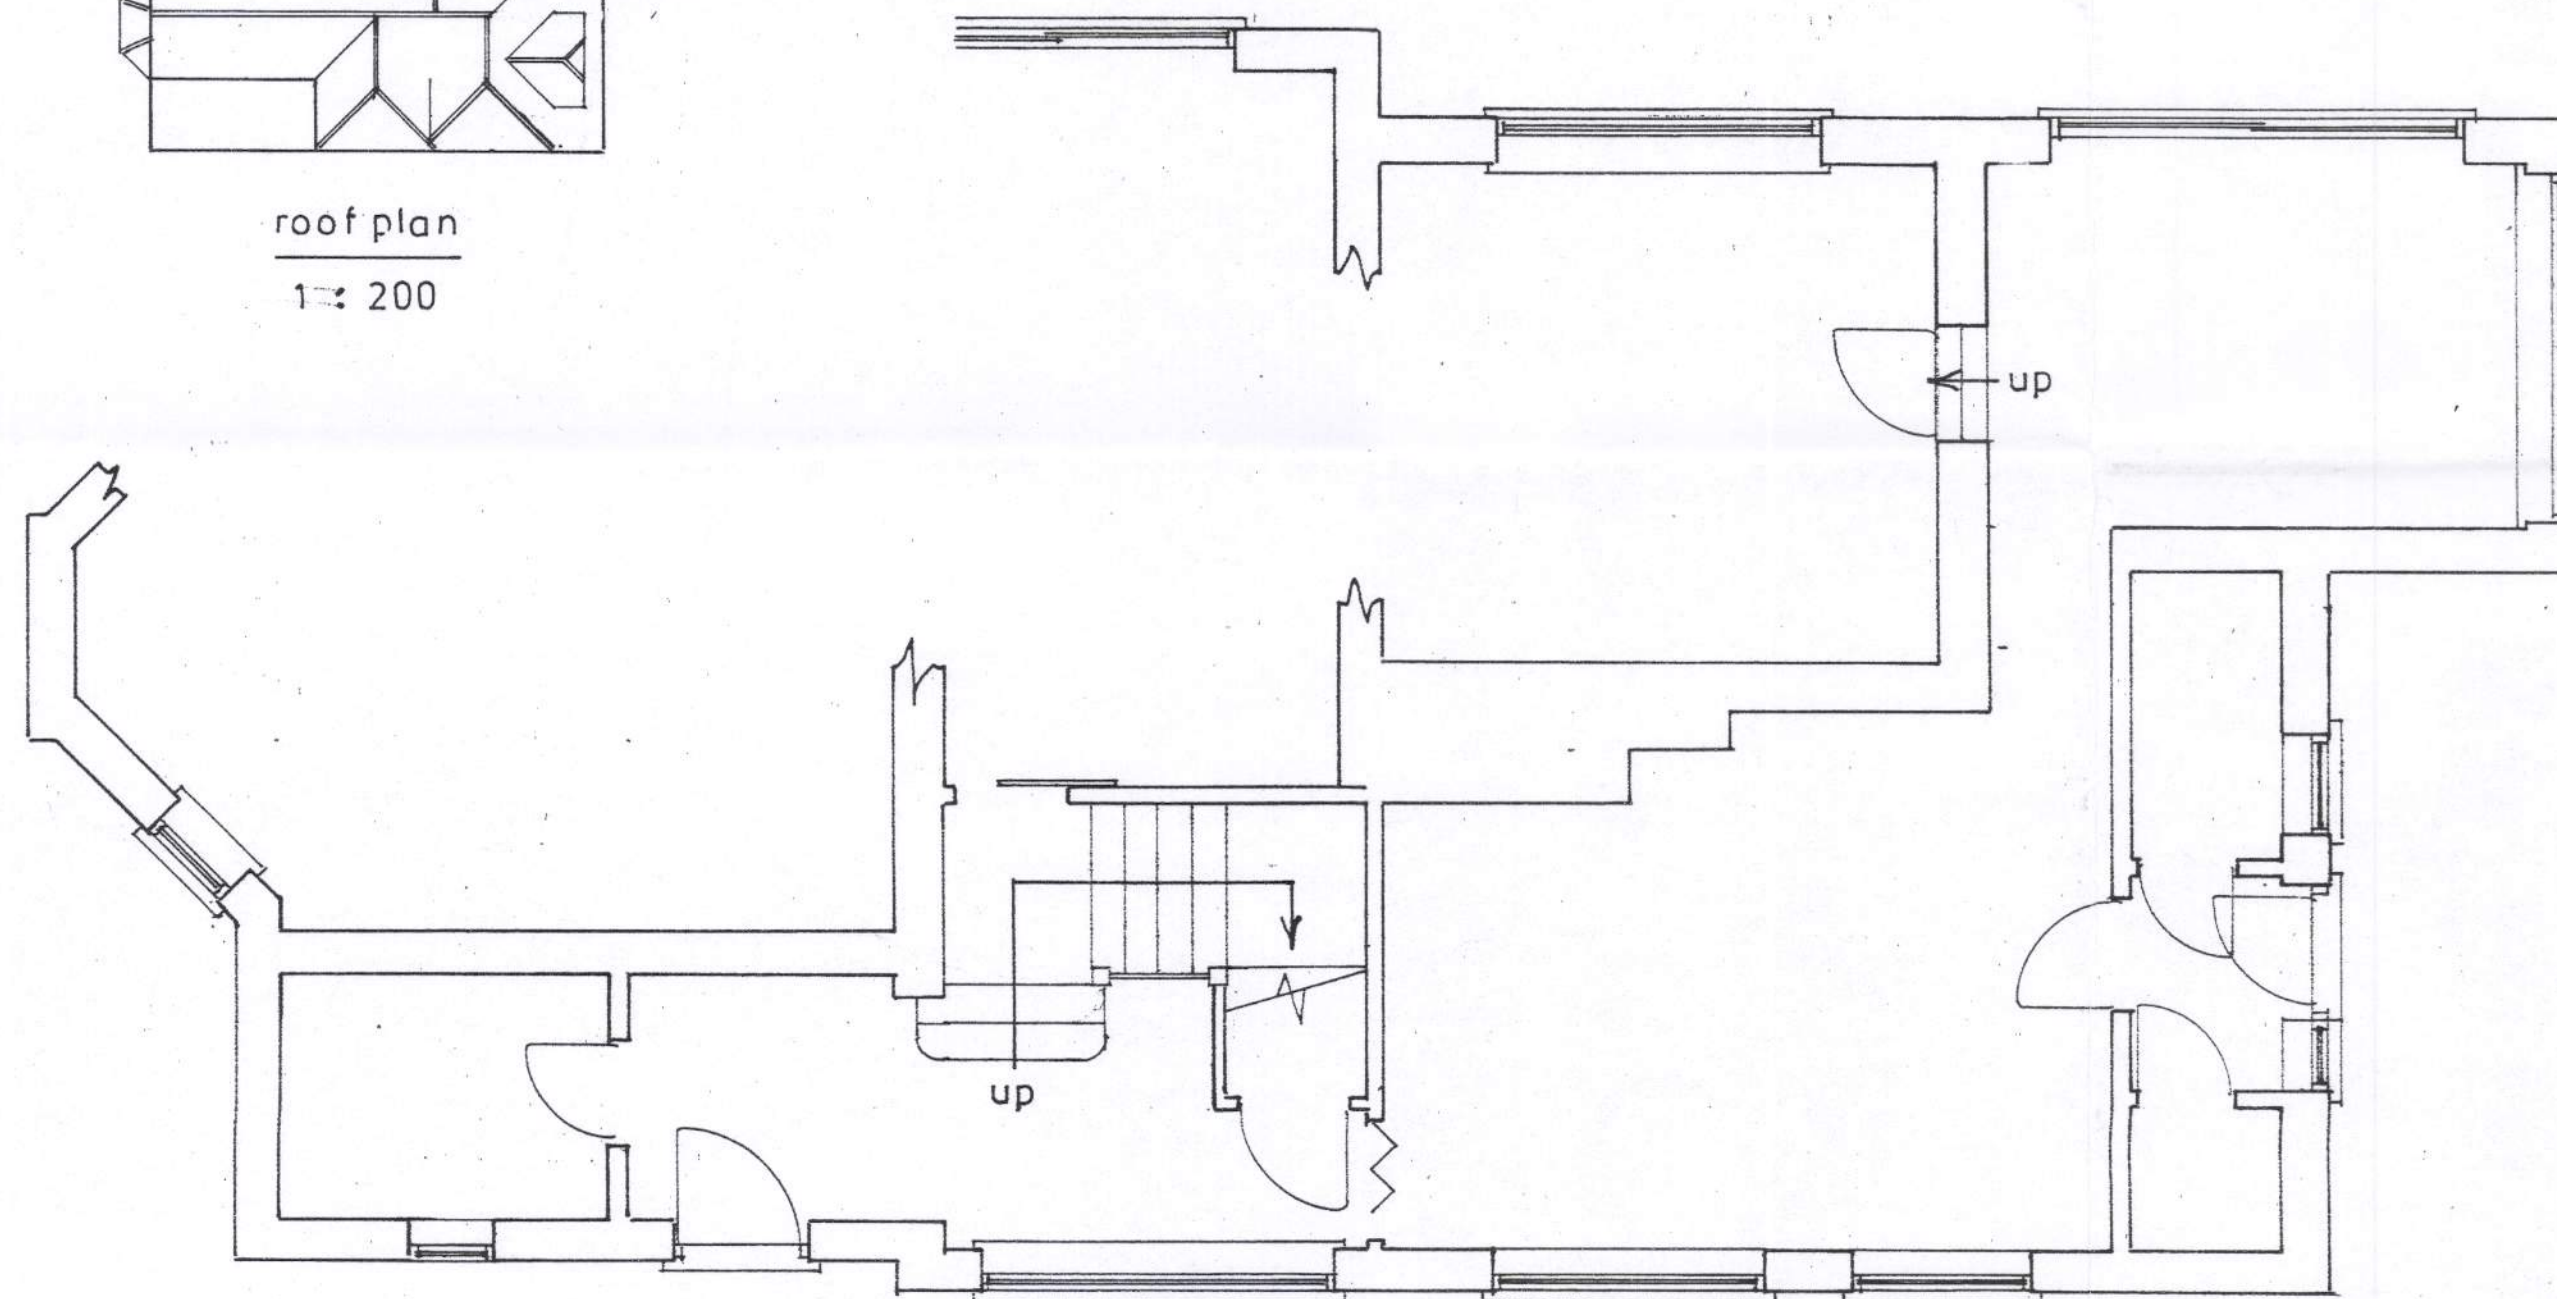

Ground floor plan

1 : 50

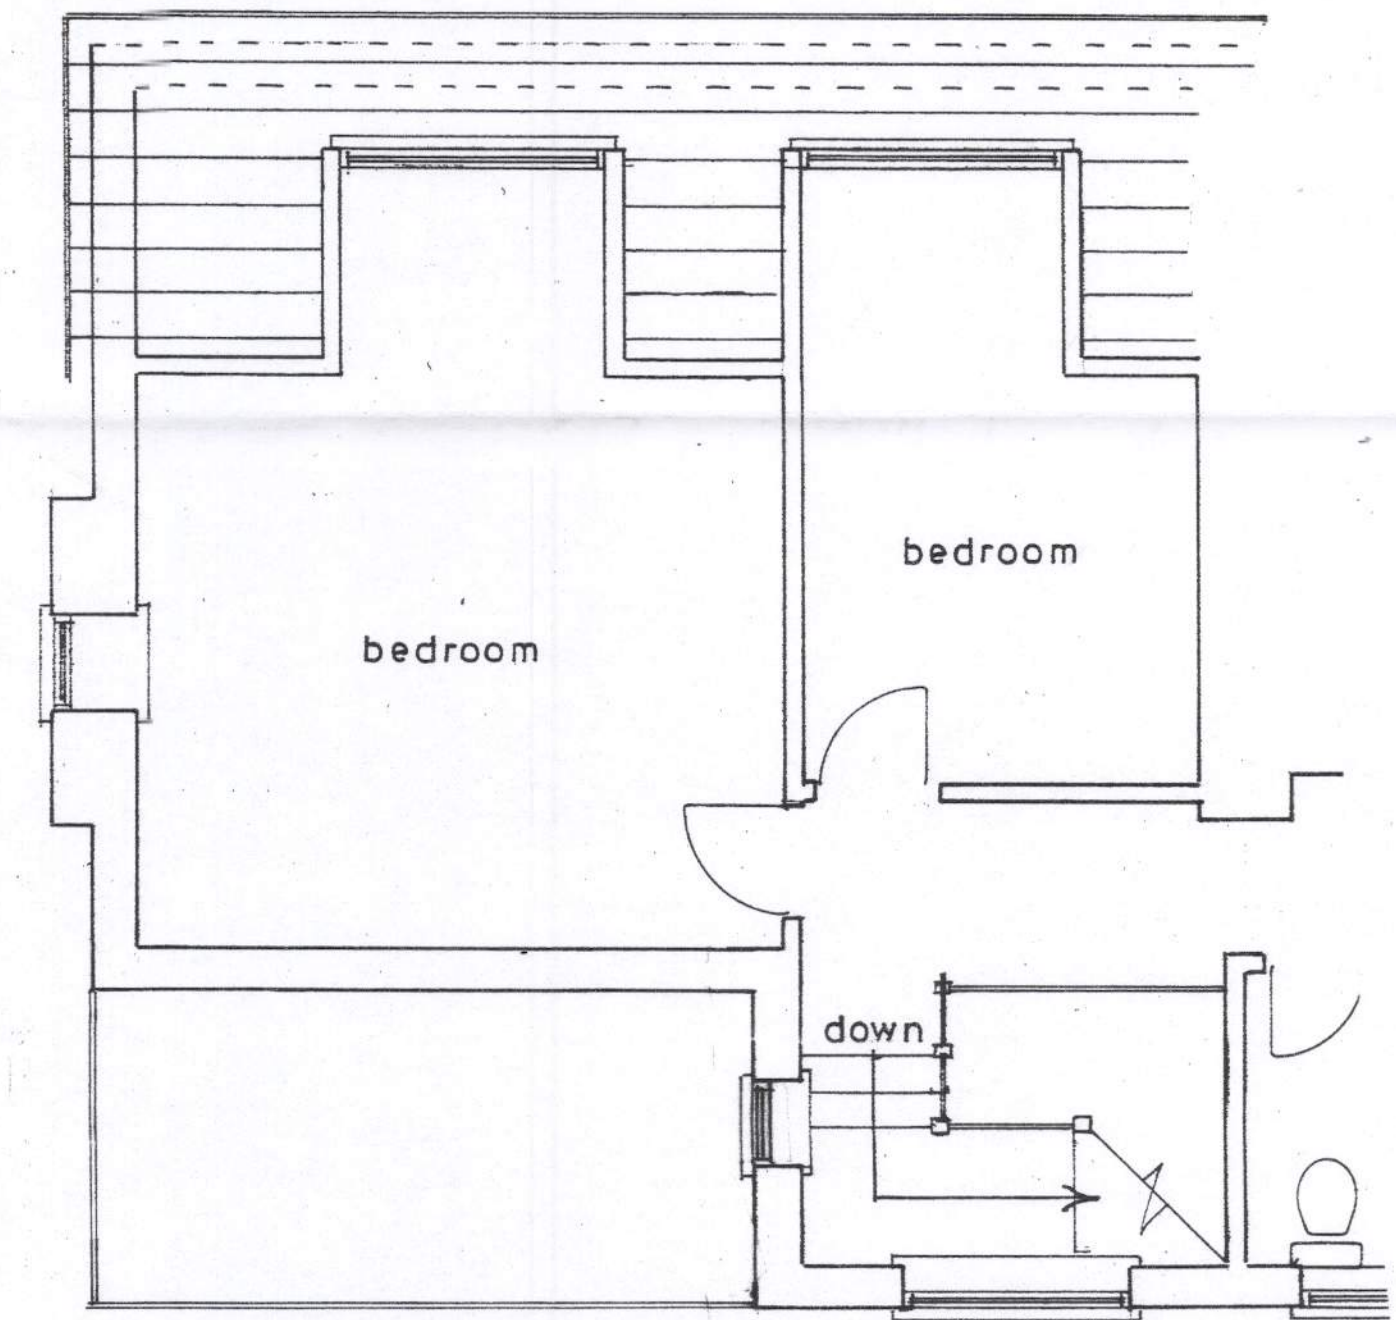

1st floorplan

sheet 4

of 4

Existing

PROPOSED SINGLE STOREY AND 1ST FLOOR EXTENSIONS AT 12, WILLOWHAYNE AVE.,
EAST PRESTON FOR MR. & MRS. B. SMITH AND MRS. L. WRIGHT.

Bryan Butcher
Rainbow Cottage
Nyetimber Lane
Bognor Regis PO21 3JX
01243 266871
07973 233442
bryan.butcher@btinternet.com
www.bryanbutcher.com