



 

Ordinance Survey (c) Crown Copyright 2018. All rights reserved. Licence number 100022432

Location Plan
1:1250

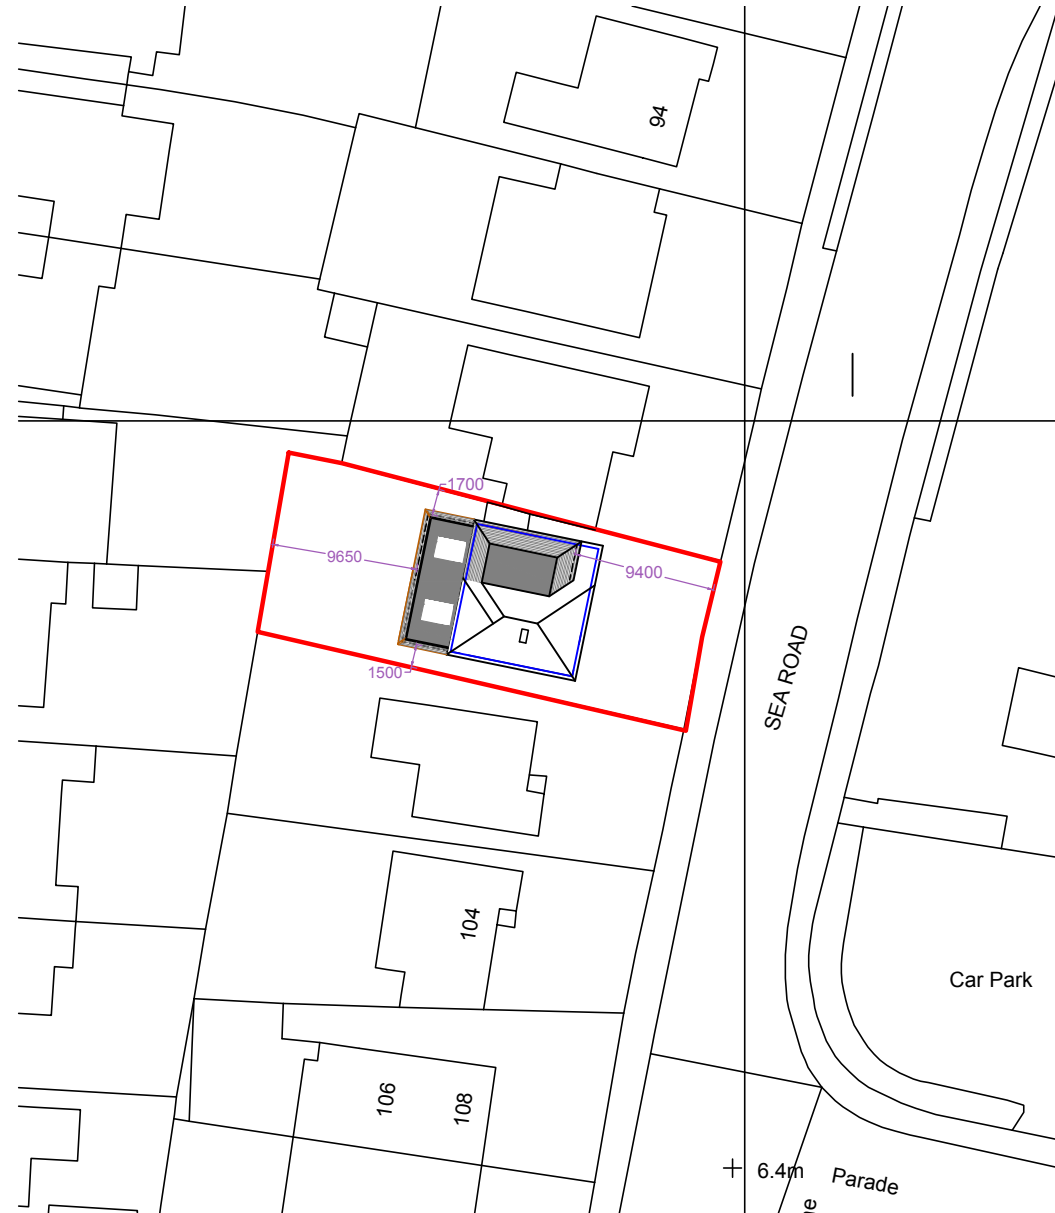

Proposed Block Plan
1:500



Scale bar 1:1250



Scale bar 1:500

Red line indicates extents of application site

A Boundary dimensions added to Block Plan 25/11/20 AP

This drawing is the property of Fuller Associates and is not to be copied reproduced, retained or disclosed to any unauthorised person either wholly or in part without prior consent. Do not scale from this drawing except for Planning purposes. Use all figured dimensions only. All figured dimensions to be checked on site prior to construction. All discrepancies, errors and omissions to be reported to Fuller Associates prior to construction. Layout and dimensions existing building to be checked on site.

Chartered Surveyors • Architectural Design

FULLER
ASSOCIATES

10-11 The Parade, Willowhayne Crescent,
East Preston, West Sussex BN16 1NS

tel: 01903 774754

email: architectural@fuller-associates.co.uk
www.fuller-associates.co.uk

Job Title

100 Sea Road, East Preston

Client

Mr T Doyle

Drawing Name

Location Plan and Block Plan -
Proposed

Drawing Status

Planning

Drawn by AP

Date July 20

Checked by DF

Date July 20

Drawing Scale

1:1250, 1:500 at A3

Drawing No

Status

Revision

183011/ 012

A