


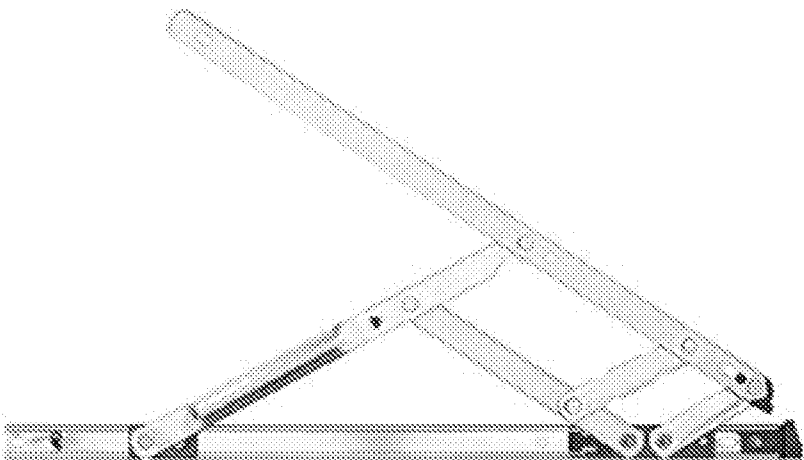

Manufactured From

Defender Ferritic - 1.4016 grade stainless steel, components – nylon and acetal.

Defender Austenitic - 1.4301 High Grade stainless steel, components – nylon and acetal.

Recommended Screws

Stainless steel No 8 or equivalent.

Performance

Tested in accordance with DD CEN/TS 13126-6:2004.

Finishes

Suffix product code with: /368 (Ferritic), /369 (Austenitic).

Hinge Size (mm)	Max Sash Weight (Kg)	Max Sash Height (mm)	Min Sash Height (mm)	Restricted Opening Angle	Opening Angle (+/- 2.5°)
615	40	1300	850	6°	37.5°