



**Location Plan**  
0m 5m 10m 15m 20m 25m  
1:1250 Scale bar

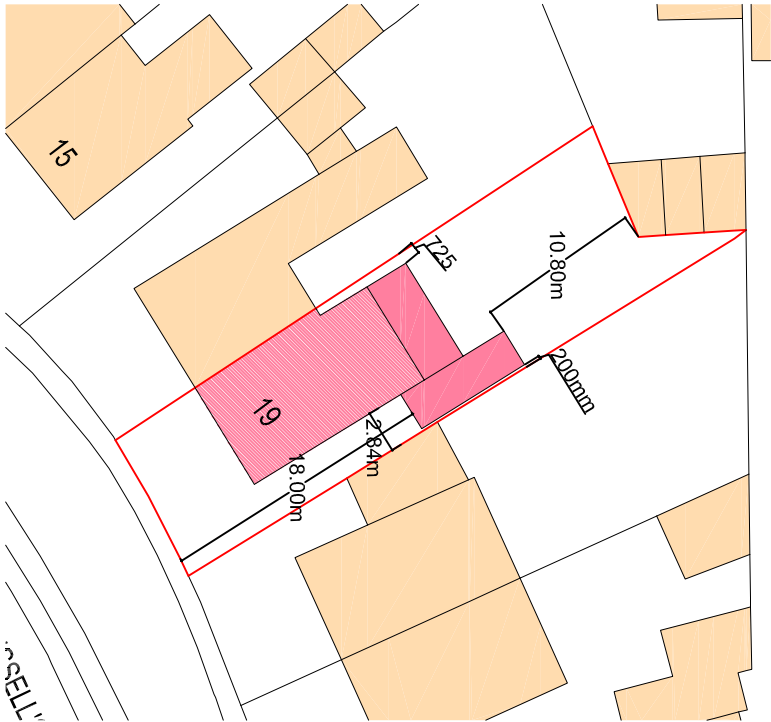

**Proposed Site Plan**  
0m 5m 10m 15m 20m  
1:500 Scale bar

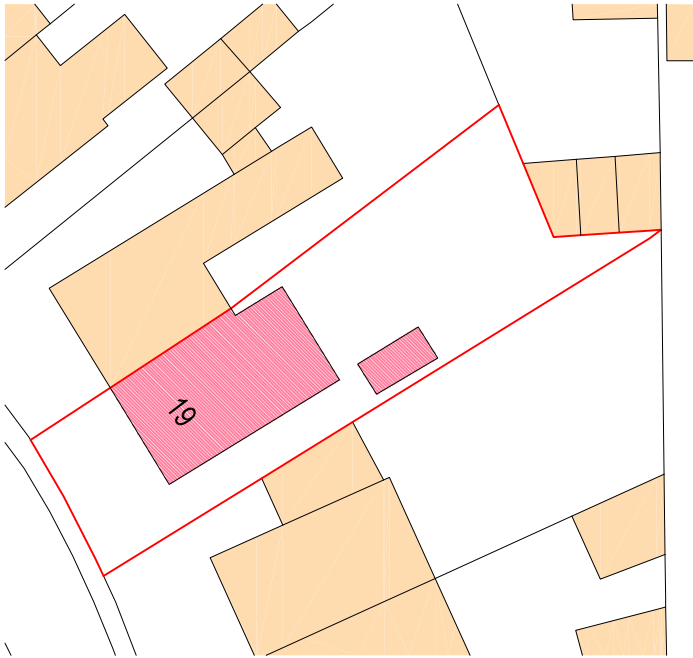

**Existing Site Plan**  
0m 5m 10m 15m 20m  
1:500 Scale bar

**General Notes:**

Do not scale dimensions from this drawing, unless for Planning purposes.

The Contractor is responsible for checking all dimensions on site prior to commencement of the works.

This drawing is to be read in conjunction with the specification.

|                                            |            |              |
|--------------------------------------------|------------|--------------|
| Revision                                   | Date       | Description  |
| B                                          | 24/11/2021 | Boundary     |
| A                                          | 23/11/2021 | Dims on plan |
| Client:                                    |            |              |
| Mr & Mrs Vine, 19 Russells Close, BN16 1BP |            |              |
| Project:                                   |            |              |
| Rear extension and Garage rebuild          |            |              |
| Drawing Title:                             |            |              |
| Site Plans                                 |            |              |
| Scale:                                     | Date:      | Drawn By:    |
| Noted                                      | 17/11/2021 | BE           |
| Drawing Number:                            | Revision:  |              |
| 1490/001                                   | B          |              |

**Brian Elstone Surveying Services Ltd**  
Brian Elstone, MCIOB, IMAPS, FCABE  
Building Surveyor and Architectural Consultant  
CDM Consultant  
1 Heme Court, Station Road, Rustington,  
West Sussex, BN16 3BQ  
Phone: 01903 784884, Mobile: 07710 593021.  
Email: brian@elstone.biz