
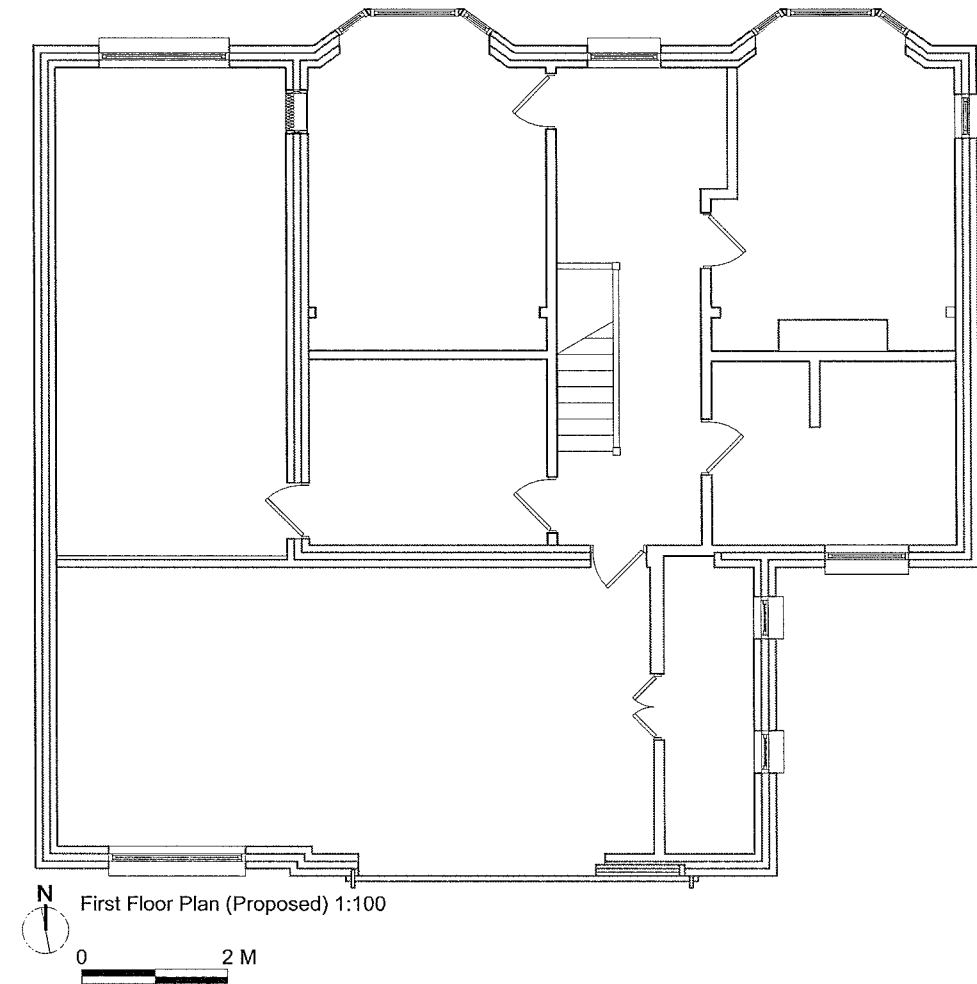


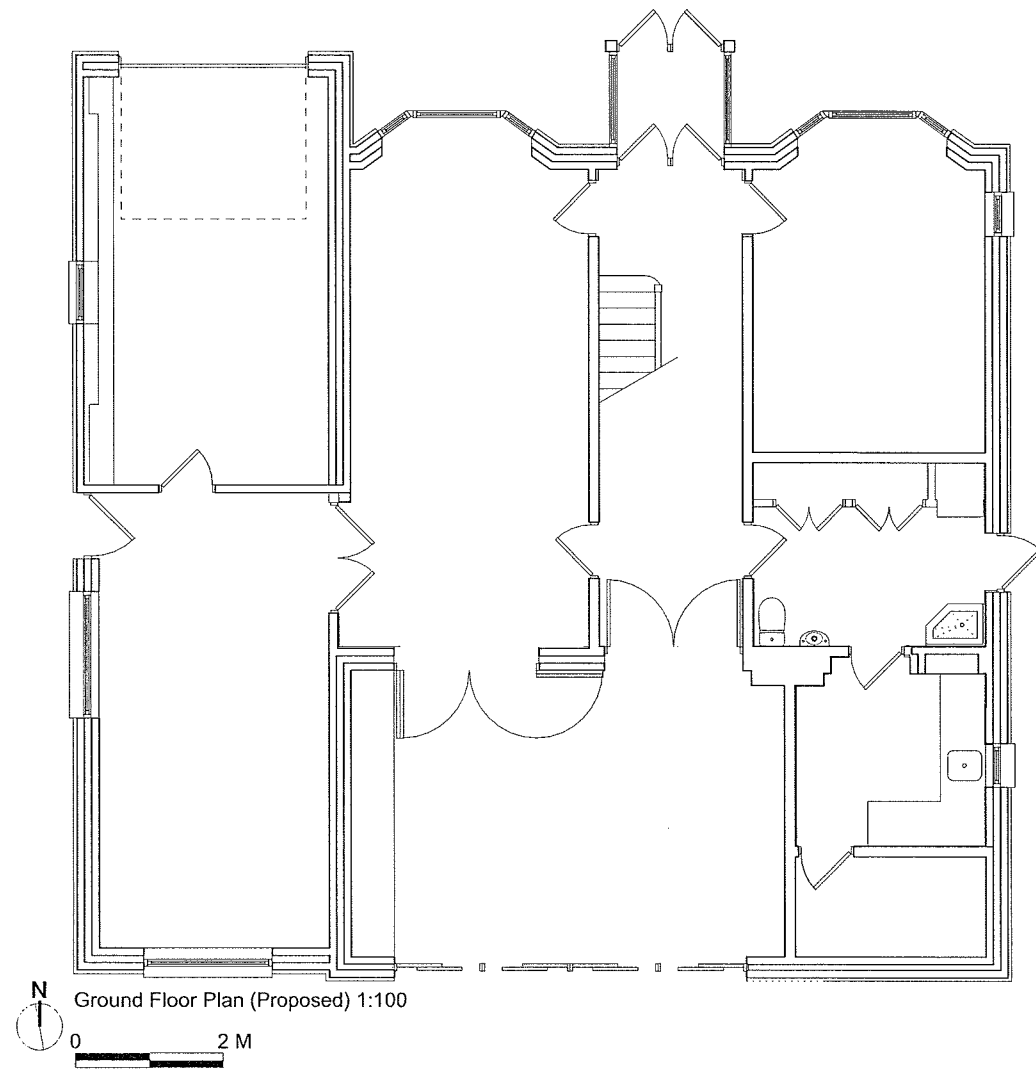

Amendments	by	Date
Job Title	104ELM/ADS/DH	
Drawing	Proposed Plans/Elevations	
Scale:	1:100 @ A3	
Drg.No.	ADS-008P	*
Drawn by:	NJH	
Issued to:	Client, LA ADC	
Status:	Planning	
Date	14.10.14	