
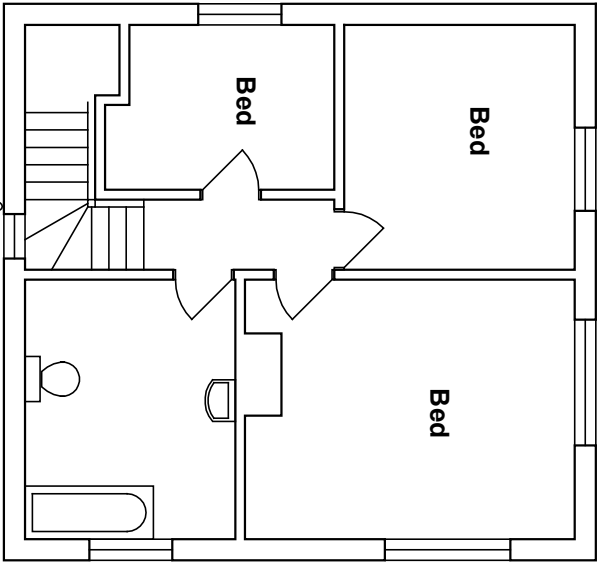
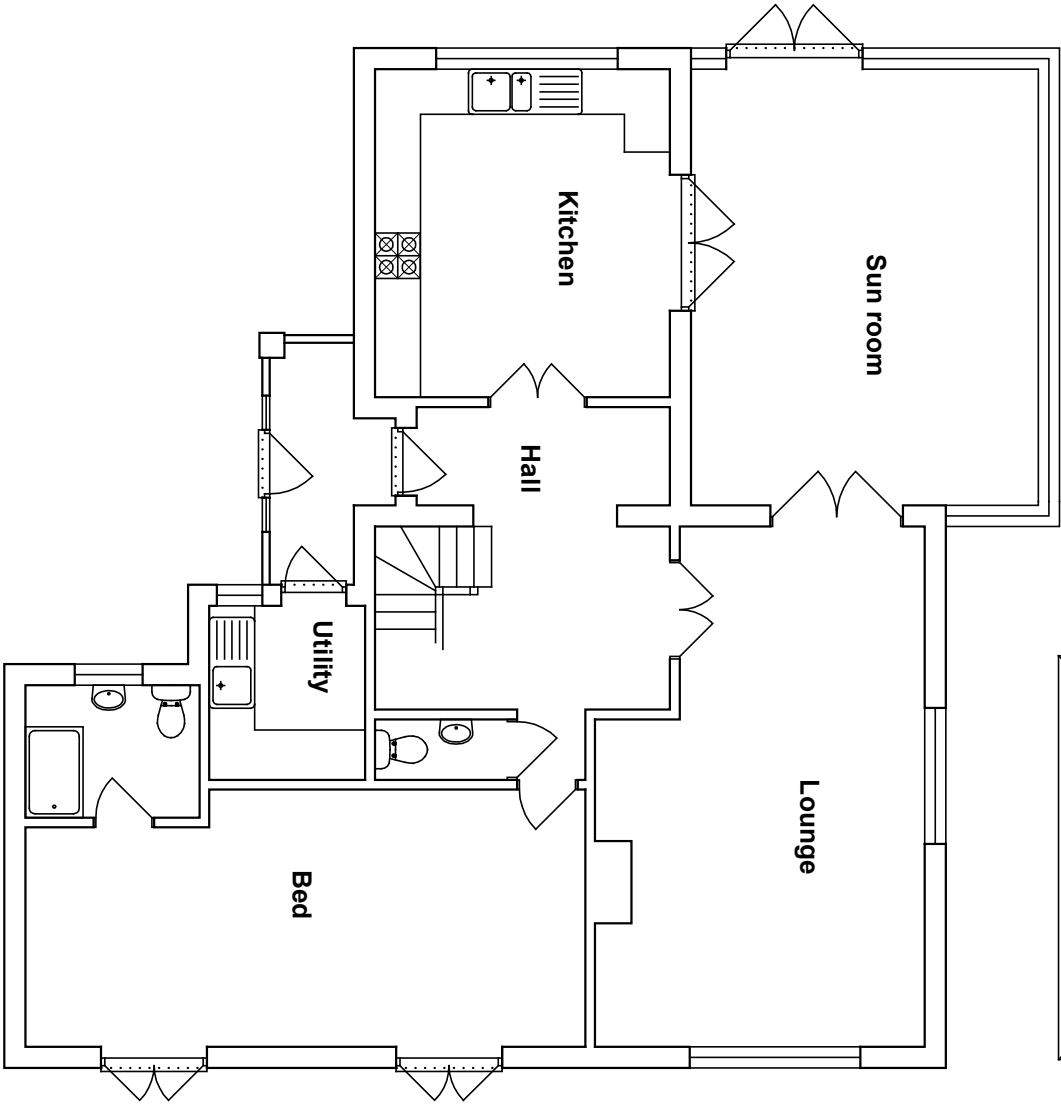
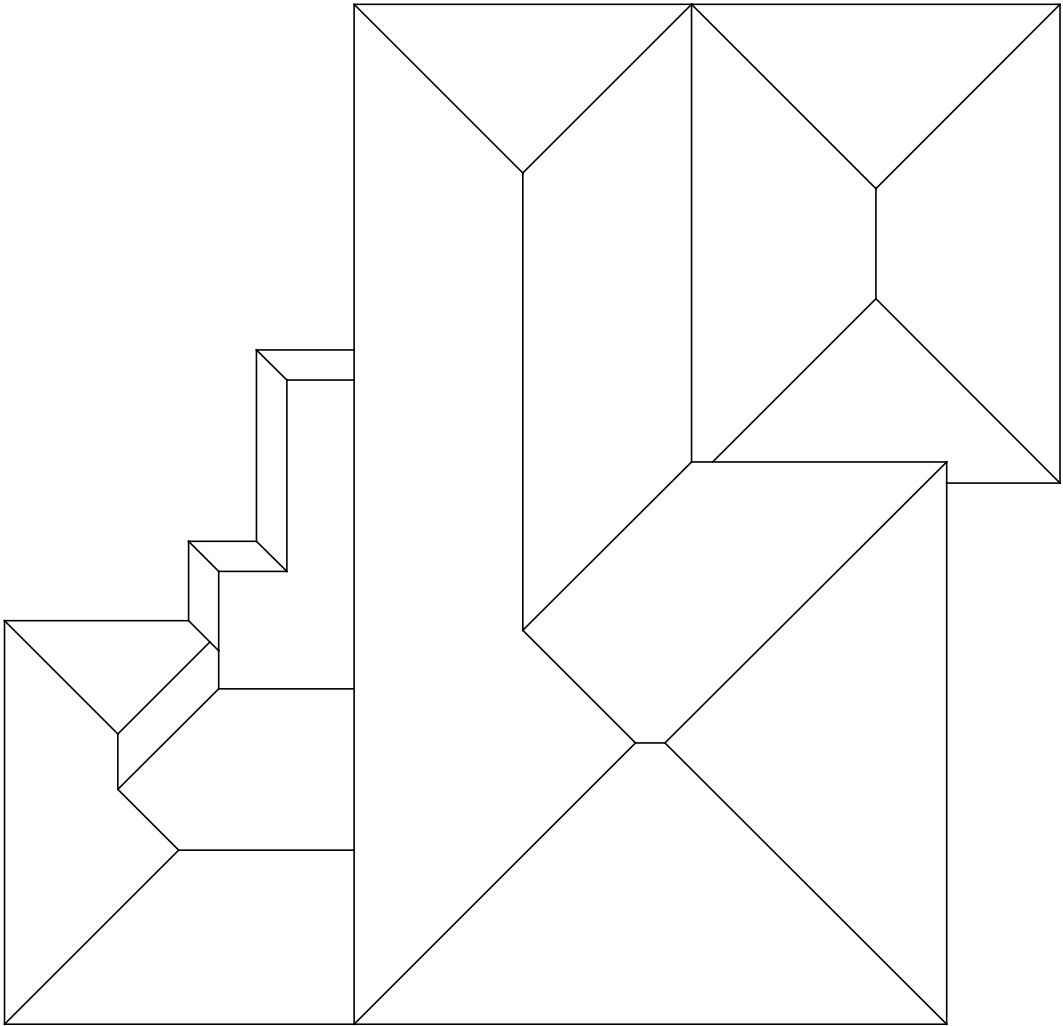
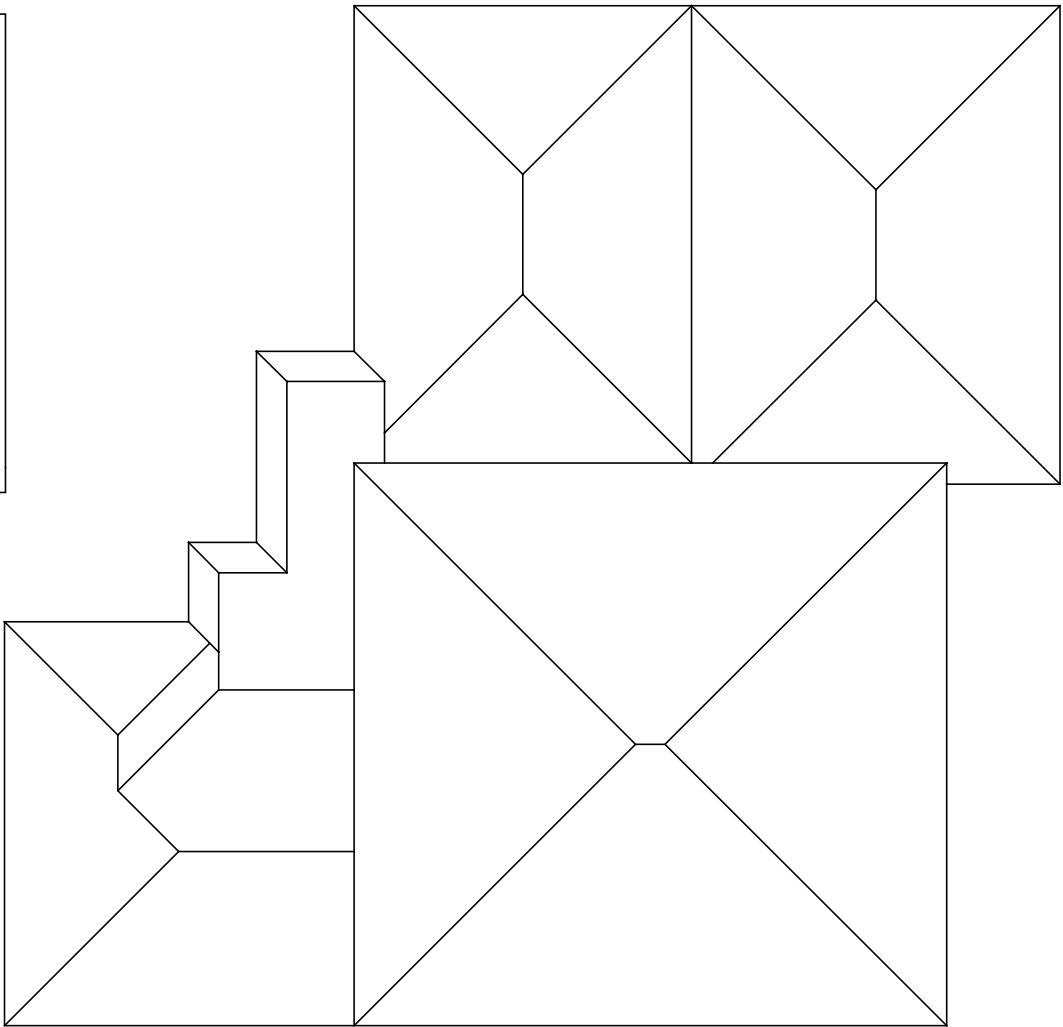


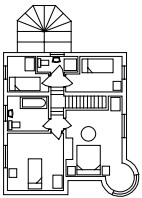

Amendments: –

BRYCESON SHAW ASSOCIATES	
Surveyors and Designers	
2 Wellesley Court, Fitzalan Road, Littlehampton, West Sussex BN17 5JW	
Tel. 01903 734381 Mobile: 07889 651301	
E-mail: brycesonshaw@btinternet.com	
	
Project:	
Proposed extension; St. Briac, South Strand, East Preston BN16 1NY	
Drawing:	
Plans as existing and proposed roof plan	
For:	
Mr. J. Trusson & Ms. L. Byrne	
Drawn:	Date:
PKS	November 2019
Scales:	No:
1:100	2510/01/01
To scale when printed on A3	