


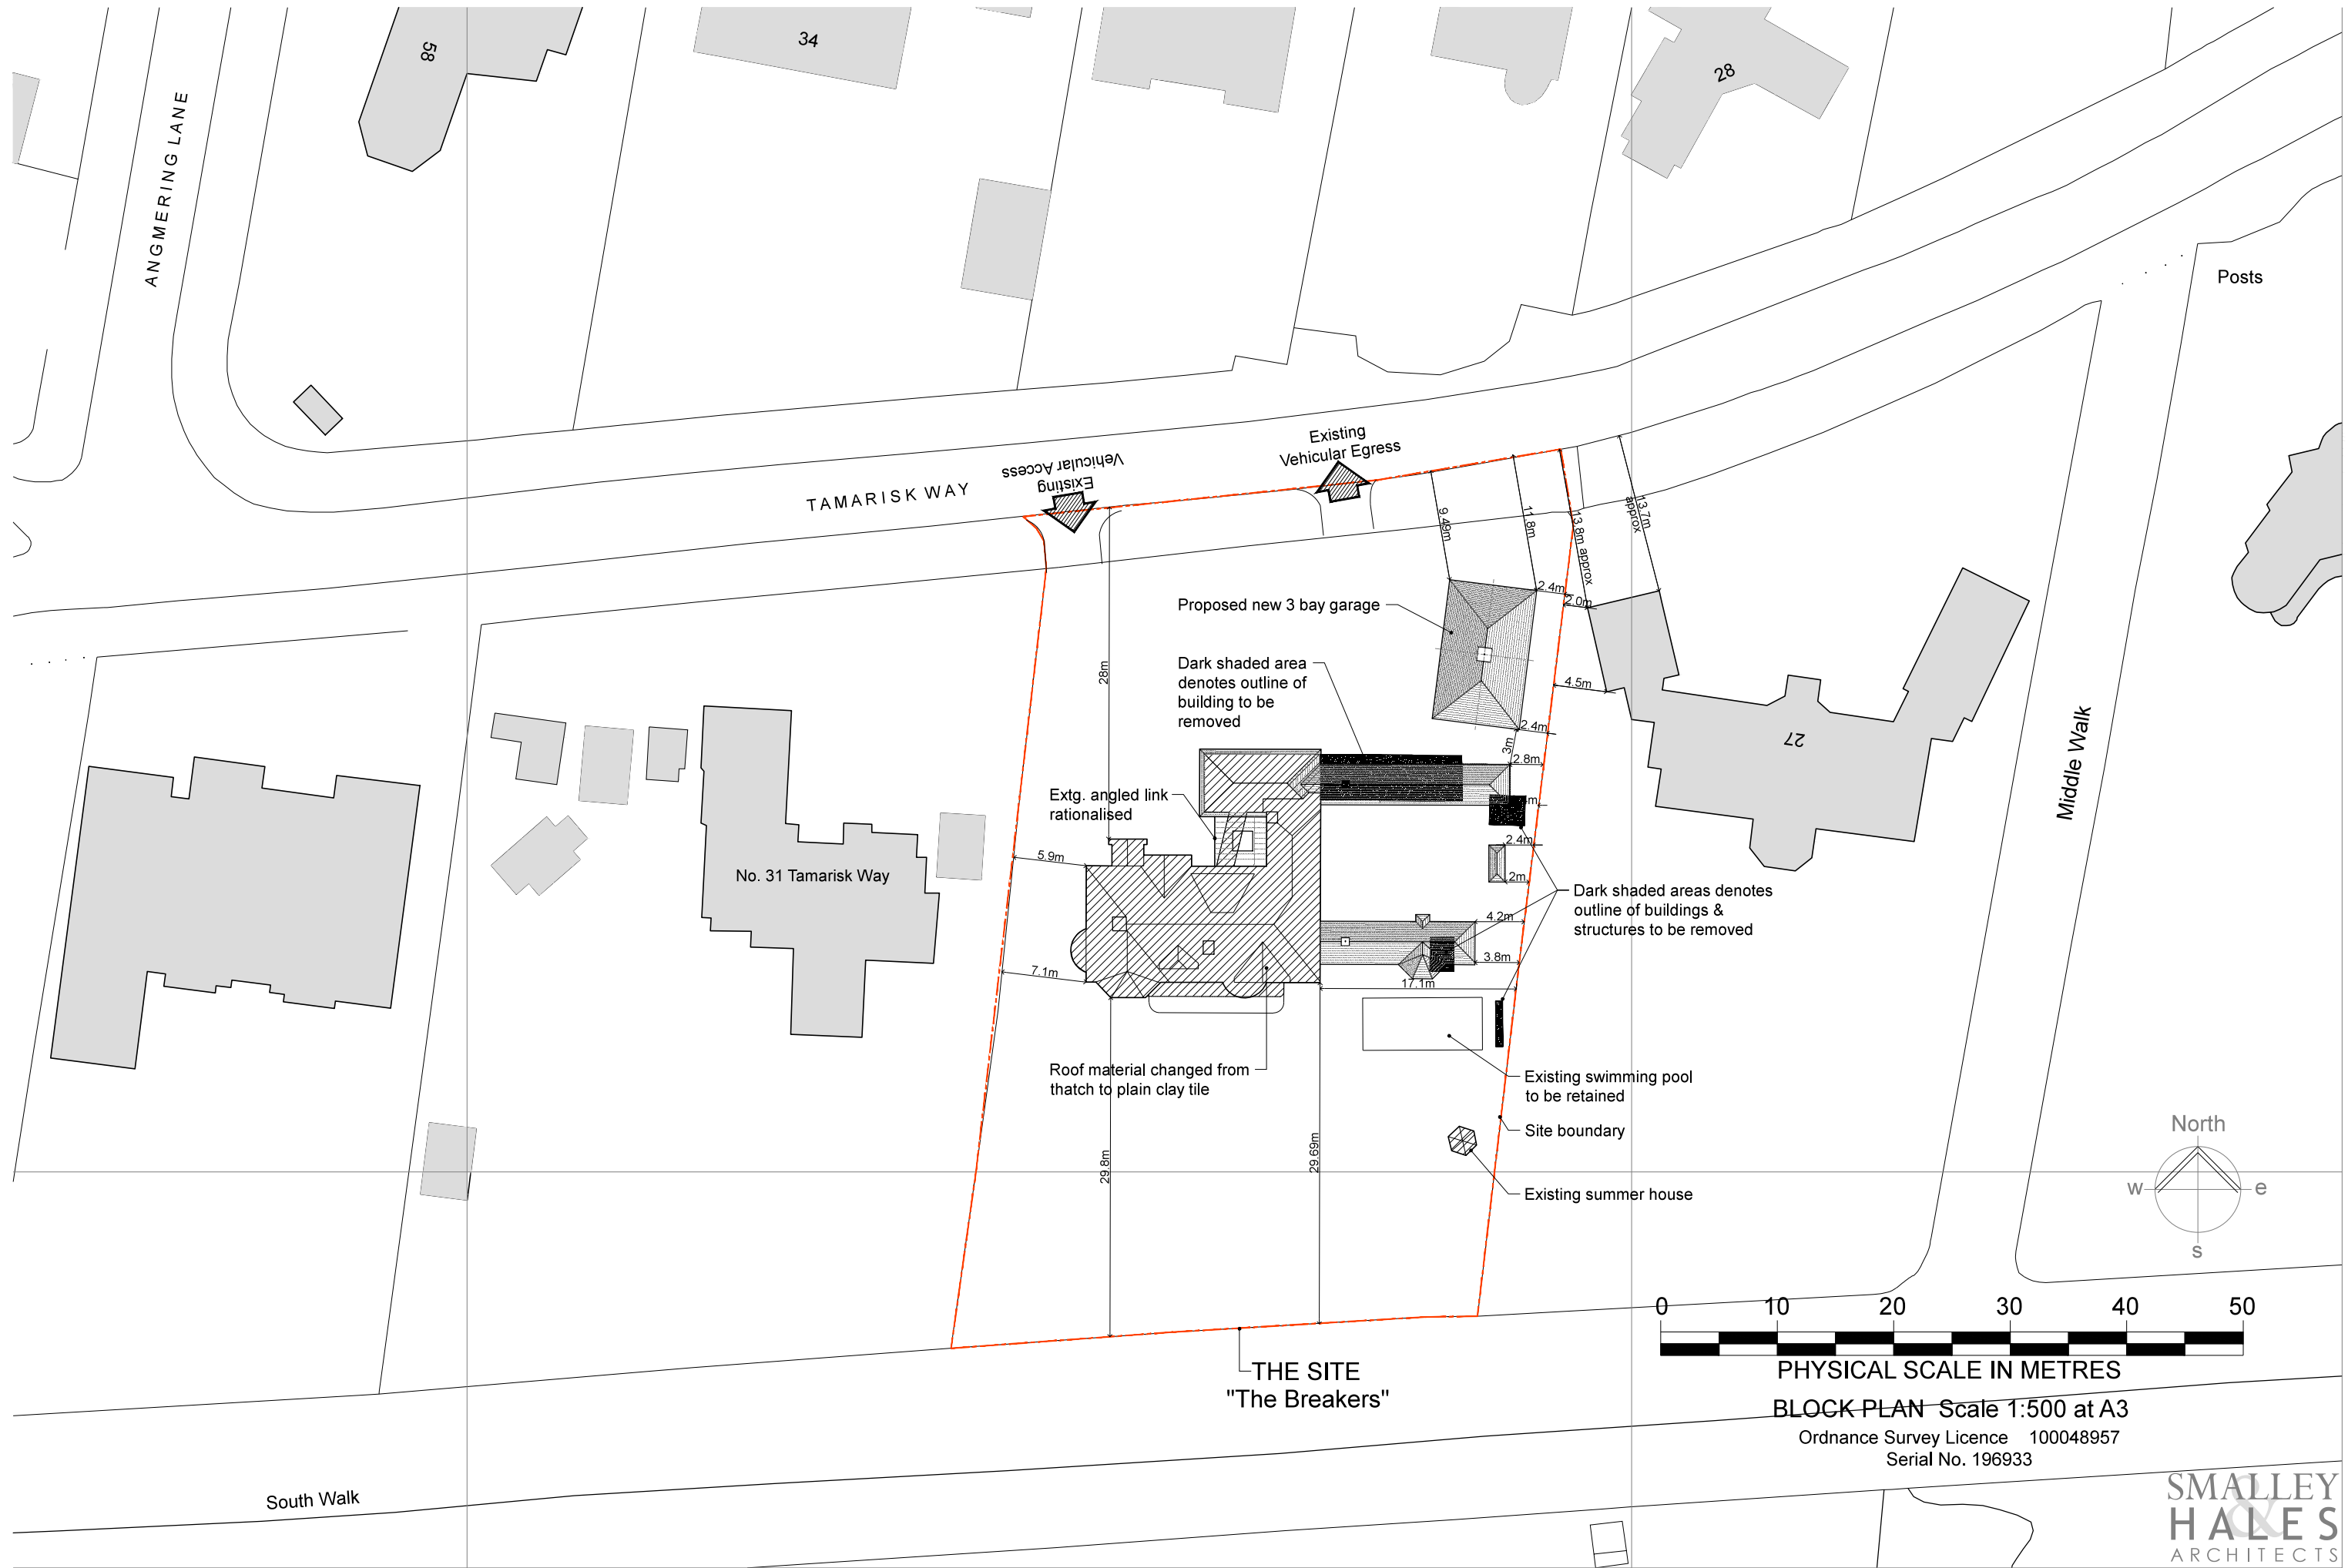

PROPOSED RESTORATION, REMODELING & EXTENSIONS AT
THE BREAKERS. TAMARISK WAY. EAST PRESTON. WEST SUSSEX. BN16 2TE

Drawing Title :
Drawing No.
29th October 2020

PROPOSED BLOCK PLAN
1469/03a
Scale 1:500 at A3 .

**SMALLEY
HALES**
ARCHITECTS
Steyping and Walberton
West Sussex
07813 003558 / 07980 838864
office@smalleyhales.com
smalleyhales.com
Registered in England & Wales
Company No. 8888394

506561