




Dotted line denotes the position of the proposed 3-car garage in front of this elevation
(main pitch 45° - splay 30°)


NORTH ELEVATION
(Facing Tamarisk Way) scale 1:100 @ A3

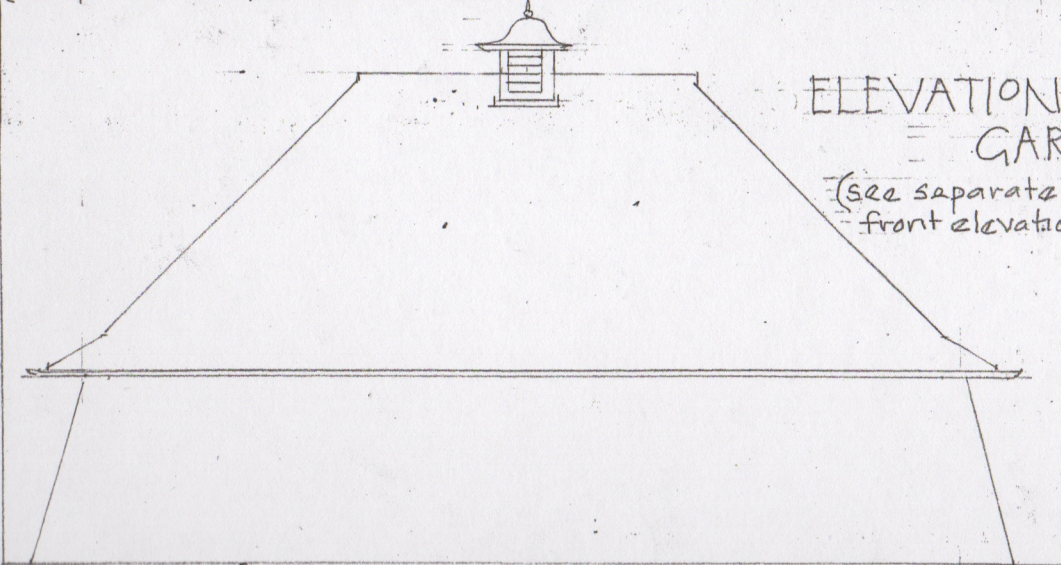

ELEVATIONS OF 3-CAR GARAGE
(see separate sheet for main front elevation of Garage)


internal dimension of garage 11.00m (36'0")

EAST ELEVATION (Back) scale 1:100 @ A3

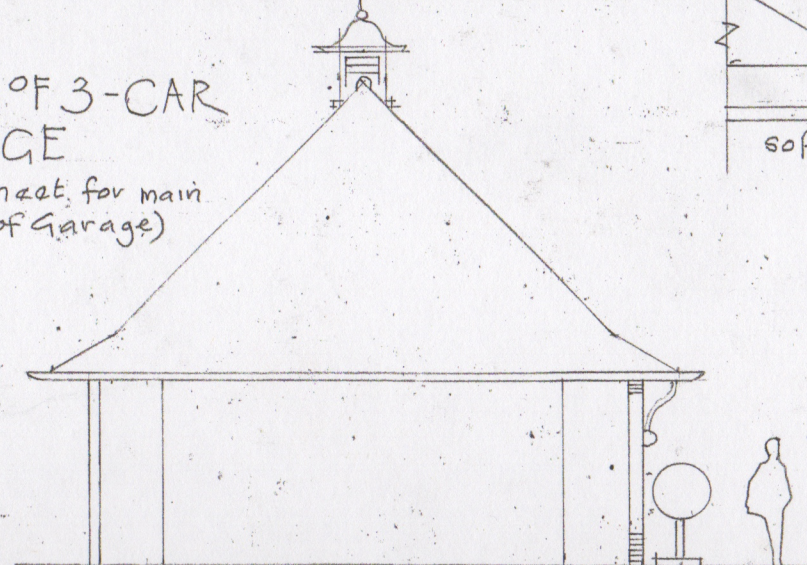

internal dim. 6.70m (22'0")

NORTH ELEVATION
(South Elevation Hand-drawn)

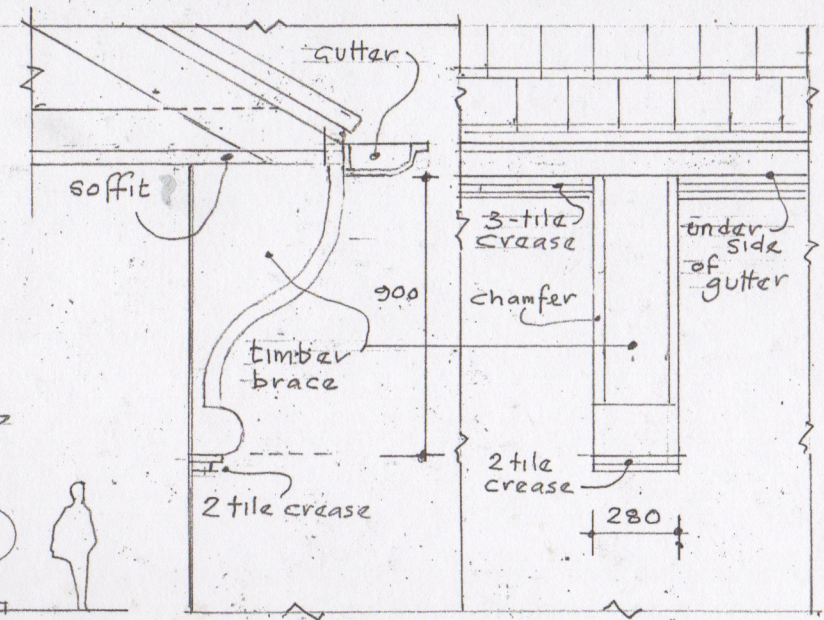

DETAIL OF CURVED BRACES ON FRONT ELEVATION OF 3-CAR GARAGE scale 1:2500
(For Guidance only - not a working drawing)

"THE BREAKERS"
TAMARISK WAY
EAST PRESTON
RESTORATION
RE-MODELLING
& EXTENSIONS
FOR GUY & KAREN
FOLLAND
SMALLEY & HALES
ARCHITECTS
DESIGN BY
NEIL
HOLLAND
25 09 2020