



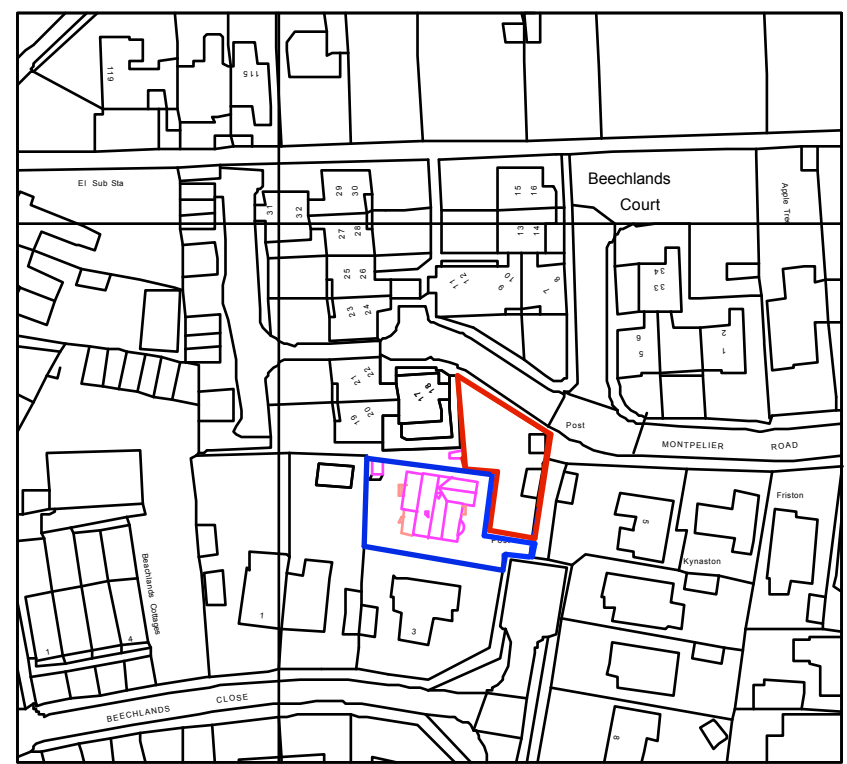

SCALE BAR 1:1250
A1 DRAWING SIZE

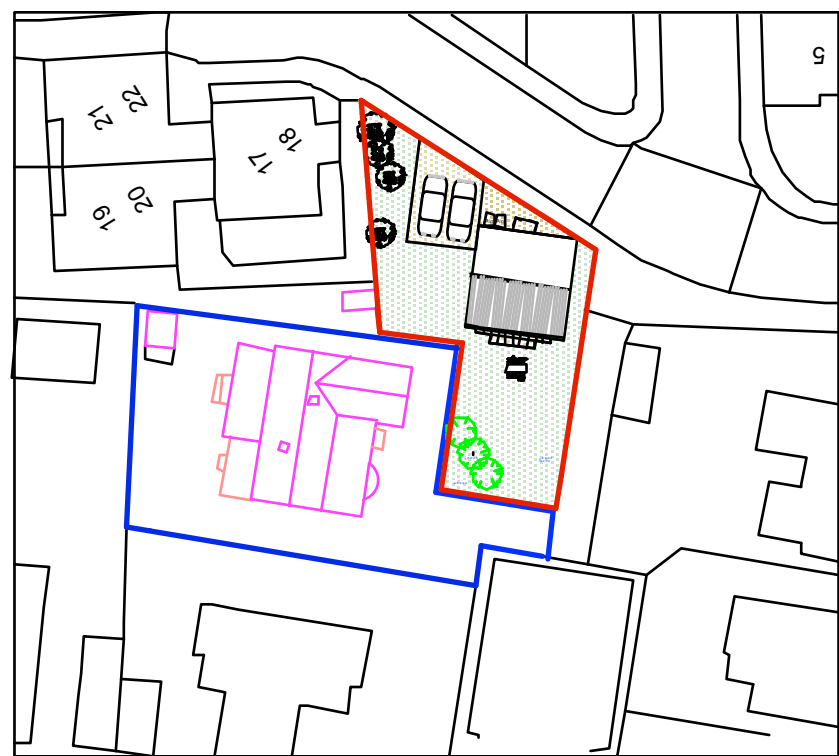


SCALE BAR 1:500
A1 DRAWING SIZE

LAYER INFORMATION	
EMPTY	TITLEBLOCK & BORDER
BORDER	BRITISH TELECOM MHS ETC.
BTLECOM	BRITISH TELECOM ROUTES
BTLINES	BUILDING
BUILDING	BUILDING OUTLINE
CABLETV	CABLE TV COVERS
CONTOURS	CONTOURS
CROSSBES	POINT MARKERS
DRAINAGE	MHS GULLYS ETC.
ELECTRIC	ELECTRICAL MHS ETC.
FENCES	FENCE LINES
FOUL	FOUL WATER MHS
STREET FURNITURE	STREET FURNITURE
GAS	GAS MHS VALVES ETC.
GAS ROUTING	GAS ROUTING
GRID	GRID
LEVELS	LEVELS
ROADS	ROAD OUTLINE
STATIONS	SURVEY STATIONS
STORM	STORM WATER MHS, GULLYS ETC.
SURFACES	SURFACE EDGES
TEXT	TEXT
TREES	TREE OUTLINE & FOLIAGE
UNKNOWN	UNKNOWN SERVICES
WALLS	WALLS
WATER	WATER OUTLINE
WATER SERVICES	WATER METERS, STOP VALVES ETC.

LINETYPES & SYMBOLS	
	BUILDING OUTLINE
	KERB LINE
	FENCE
	SURFACE EDGE
	FOUL DRAINAGE
	STORM DRAINAGE
	OVERHEAD CABLES
	FOLIAGE OUTLINE
	SURVEY STATION
	GATES
	TREE CANOPY
	SLOPE SYMBOL

LEGEND	
AV	AIR VALVE
B	BOLLARD
BB	BELUSHI BEACON
BM	BUS STOP
BTB	BRITISH TELECOM BOX
BW	BARBED WIRE FENCE
CB	CLOSE BOARD FENCE
CH	CHIMNEY
CHY	CORRUGATED IRON FENCE
CL	CHAIN LINK FENCE
CM	CELLAR MANHOLE
CTV	CABLE TELEVISION POINT
DC	DRAINAGE CHANNEL
DK	DROP KERB
ELEC SUB	ELECTRICITY SUB
STA	STATION
EP	ELECTRICITY POLE
FB	FOOT BRIDGE
FE	FIRE ESCAPE
PH	POST & RAIL FENCE
FP	FLAGSTAFF
G	GULLY
GV	GAS VALVE
H	INTERMANT
IC	INSPECTION COVER
IL	INVERT LEVEL
R	IRON RAILINGS
KO	KERB OUTLET (GULLY)
LP	LAMP POST
LB	LETTER BOX
MISC	MIXED CONSTRUCTION FENCE
MH	MANHOLE
MHBT	BRITISH TELECOM
MHE	ELECTRICAL
MHG	GAS
MHMC	MERCURY
MP	MILE POST
NB	NOTICE BOARD
NP	NAME PLATE
OB	OPEN PALING FENCE
P	POST
PCB	POLICE CALL BOX
PH	PUBLIC HOUSE
PL	PAVEMENT LIGHT
PM	PARKING METER
PR	POST & RAIL FENCE
PW	POST & WIRE FENCE
PWM	POST & WIRE MESH
RE	RETAINING WALL
RS	ROAD SIGN
RYW	RETAINING WALL
SIP	SERVICE INDICATOR POST
SV	STOP VALVE
TGB	TELEPHONE CALL BOX
TCB	TELEGRAPH POLE
TS	TRAFFIC SIGNAL
UTL	UNABLE TO LIFT
VP	VENT PIPE
WB	WASTE BIN
WM	WATER METER
WO	WASH OUT

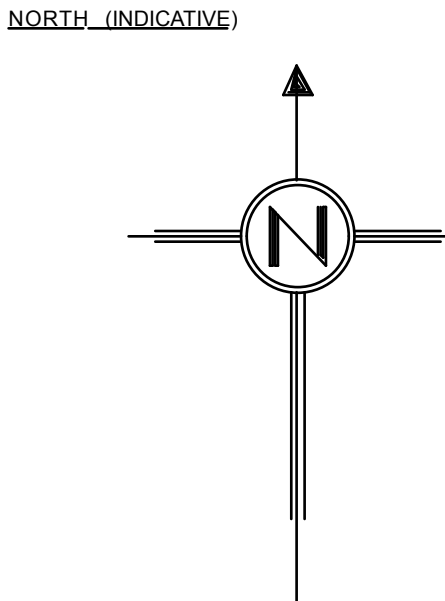

Do not scale from these drawings. The contractor is to check all dimensions, levels and conditions on site and advise of any discrepancies prior to the commencement of any work on site. All work is to be carried out in strict accordance with the relevant, current British Standards and codes of practice. Materials and components are to be fixed in strict accordance with the manufacturers instructions and recommendations and relevant body. This drawing is for planning/building control purposes only. All relevant clauses of the National Building Specification to apply to all works. **Data Protection Act** - no project drawings or client details will be issued by us to anyone other than the client, unless given written instruction by the client, for distribution. **Party Wall Details** - to be dealt with by a Part Wall Surveyor to be appointed by Client. **Contractor** to comply with all Health and Safety Issues and to employ competent personnel. **Client** to employ a Principal Designer in accordance with the latest CDM regulations and to ensure all permissions are in place prior to commencement of the works

AMENDMENTS

18 BEECHLANDS COURT, EAST PRESTON, BN16 1JZ

Client	Description
	EXISTING SITE PLAN

architects ltd				
Architects, Planning & Development Consultants, Project Management.				
Date	Scale	Job No.	Drawing No.	Revision
21JAN 2021	1: 100	2140	01	
1 Westbourne Grove, Westbourne Gardens, Hove, East Sussex. T: (01273) 727366 E: rob@rsarchitects.co.uk				
Do not scale from drawing			This drawing is copyright	