



REV	DATE	DESCRIPTION
A	25.11.19	As shown and format added to North side Planning Issue.
B	25.11.19	Site Plan to drawing ALO/18

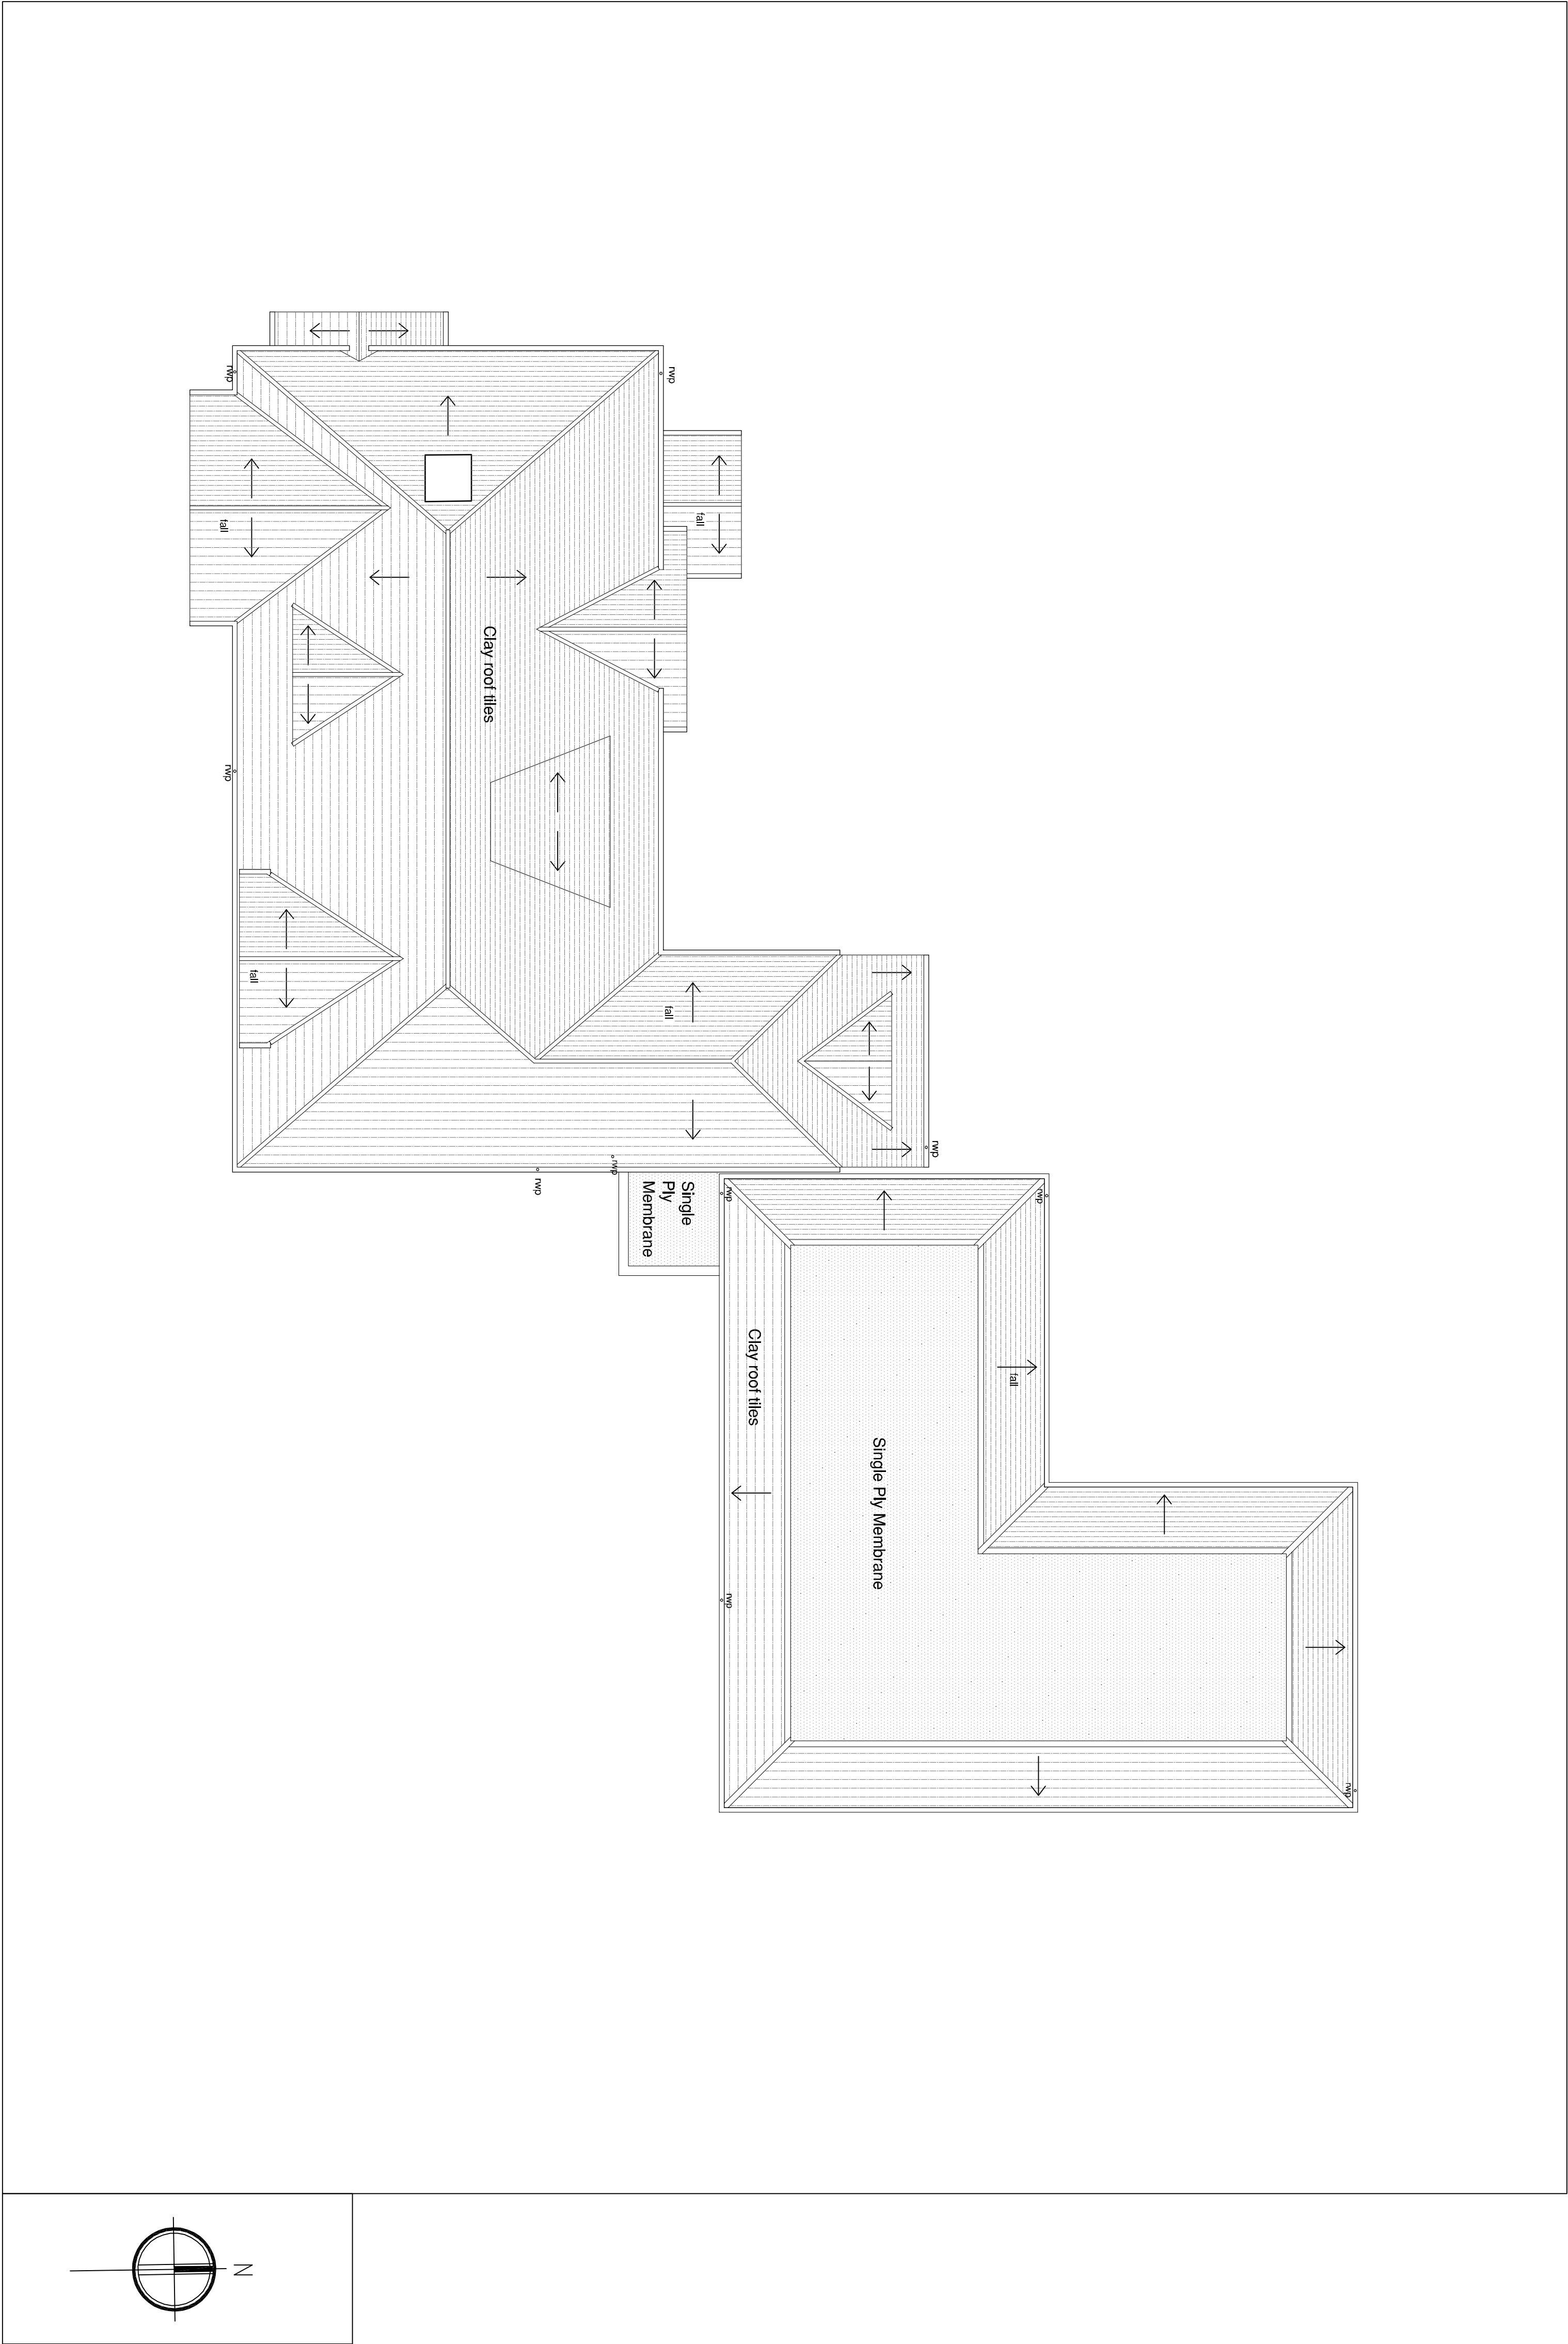

1:100 Roof Plan

Scale Bar 1:100

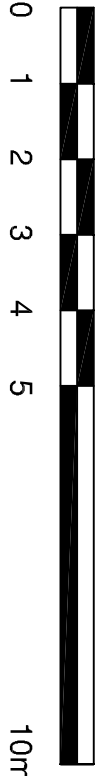

PLANNING

The Breakers, 29 Tamarisk Way, East Preston

saville jones | architects

100% VERIFIED INFORMATION, 100% ACCURATE

DATE	1908	AL(O-)	14B
AS SHOWN @ A1			

Roof Plan