



ONLY FIGURED DIMENSIONS TO BE USED FOR CONSTRUCTION PURPOSES. ALL DIMENSIONS ARE TO BE CHECKED ON SITE PRIOR TO INSTALLATION AND THE ARCHITECT IS TO BE NOTIFIED OF ANY DISCREPANCIES.
© This drawing is copyright and must not be reproduced without the written consent of the Architect.
REV DATE DESCRIPTION
A 12.09.19 General amendments
B 25.11.19 Issued for Planning



1:1250 Location plan as existing

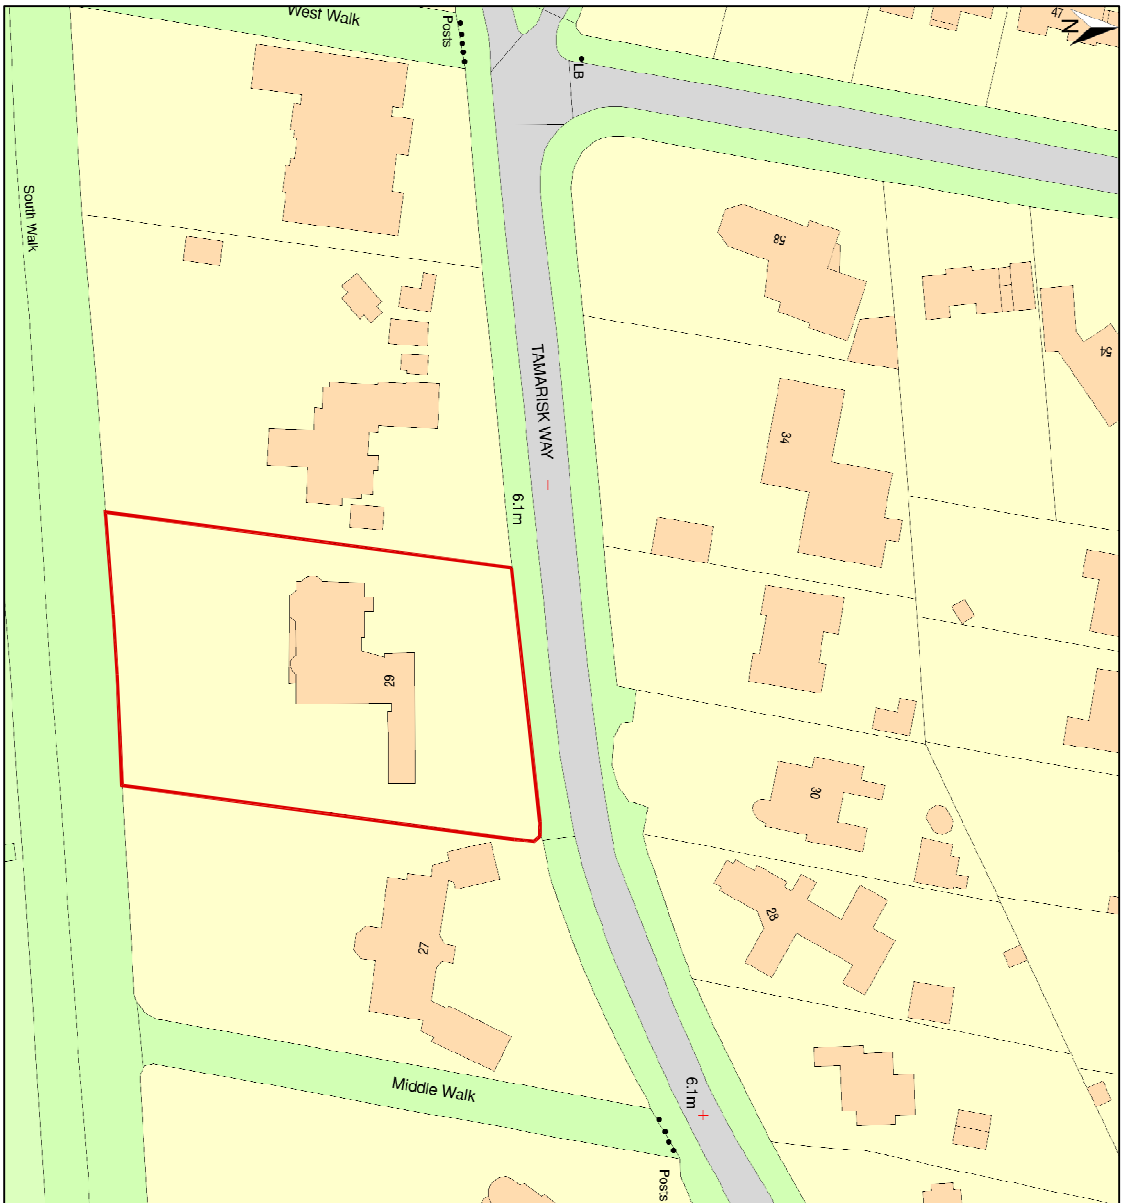

1:500 Block plan as existing

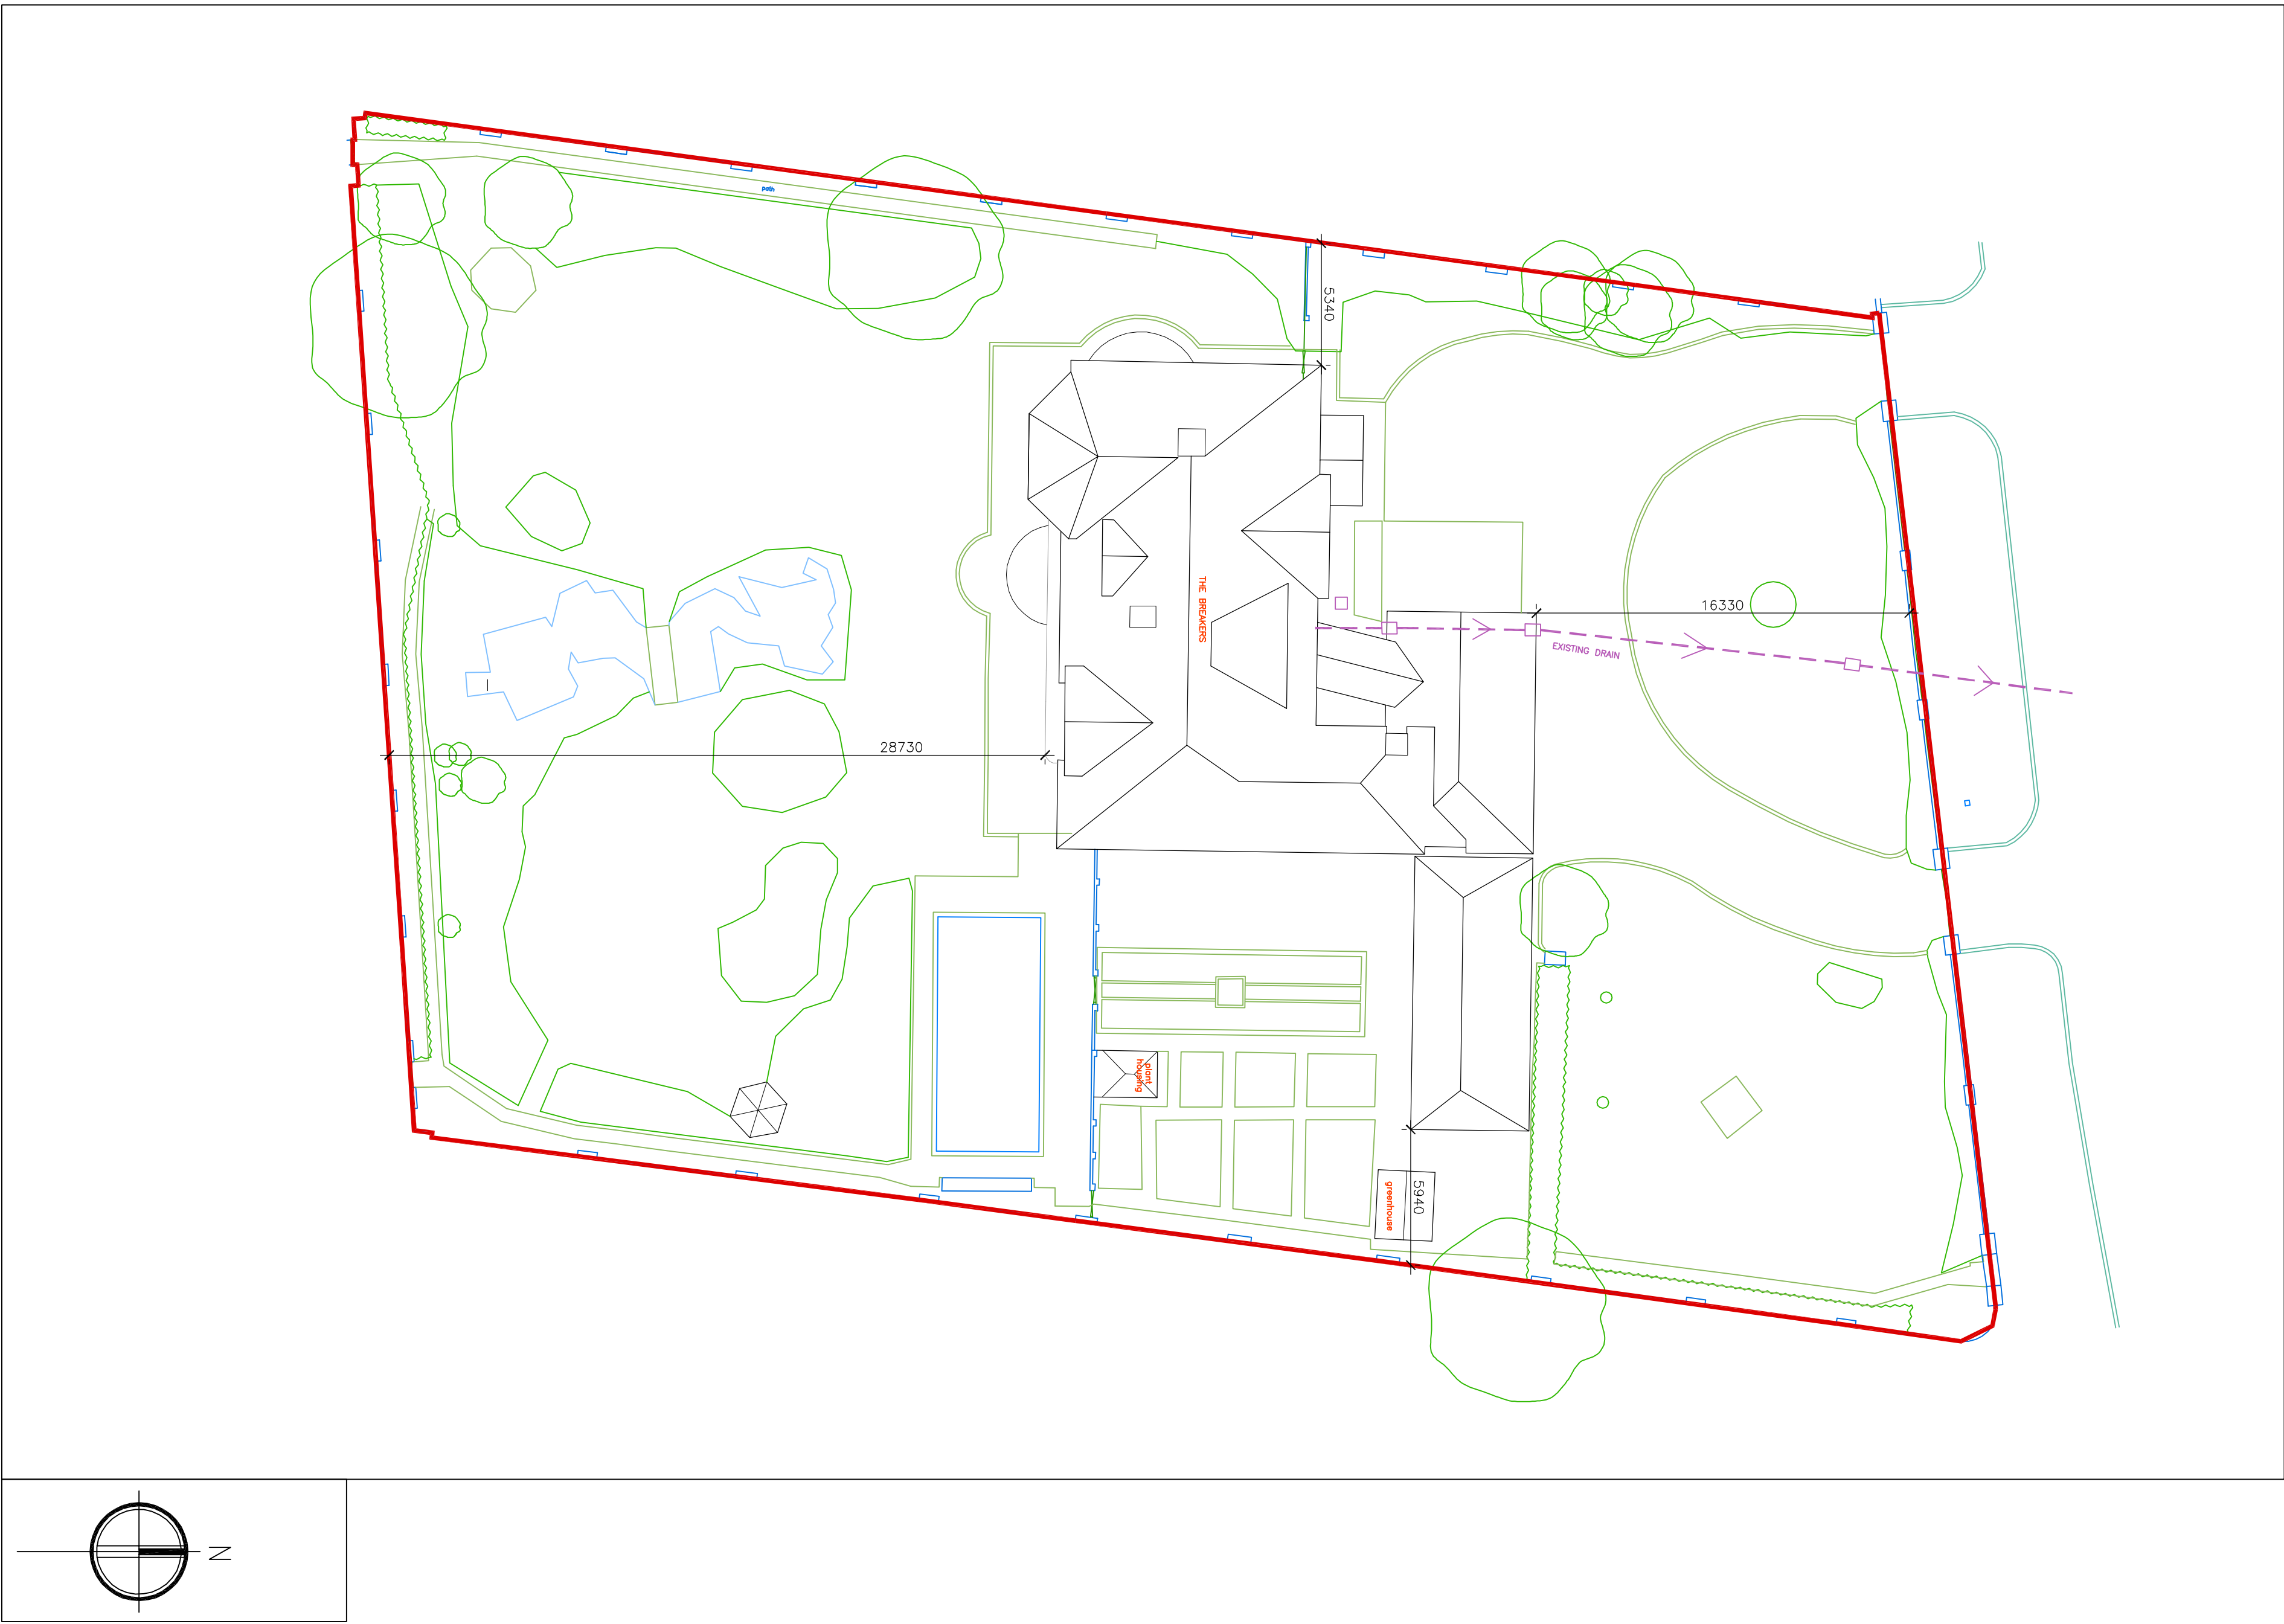

1:200 Site plan as existing