



REV	DATE	DESCRIPTION
A	09.10.19	Window added to Bedroom E
B	28.11.19	Issued for Planning
C	06.01.20	Corner window at second floor amended as doublet

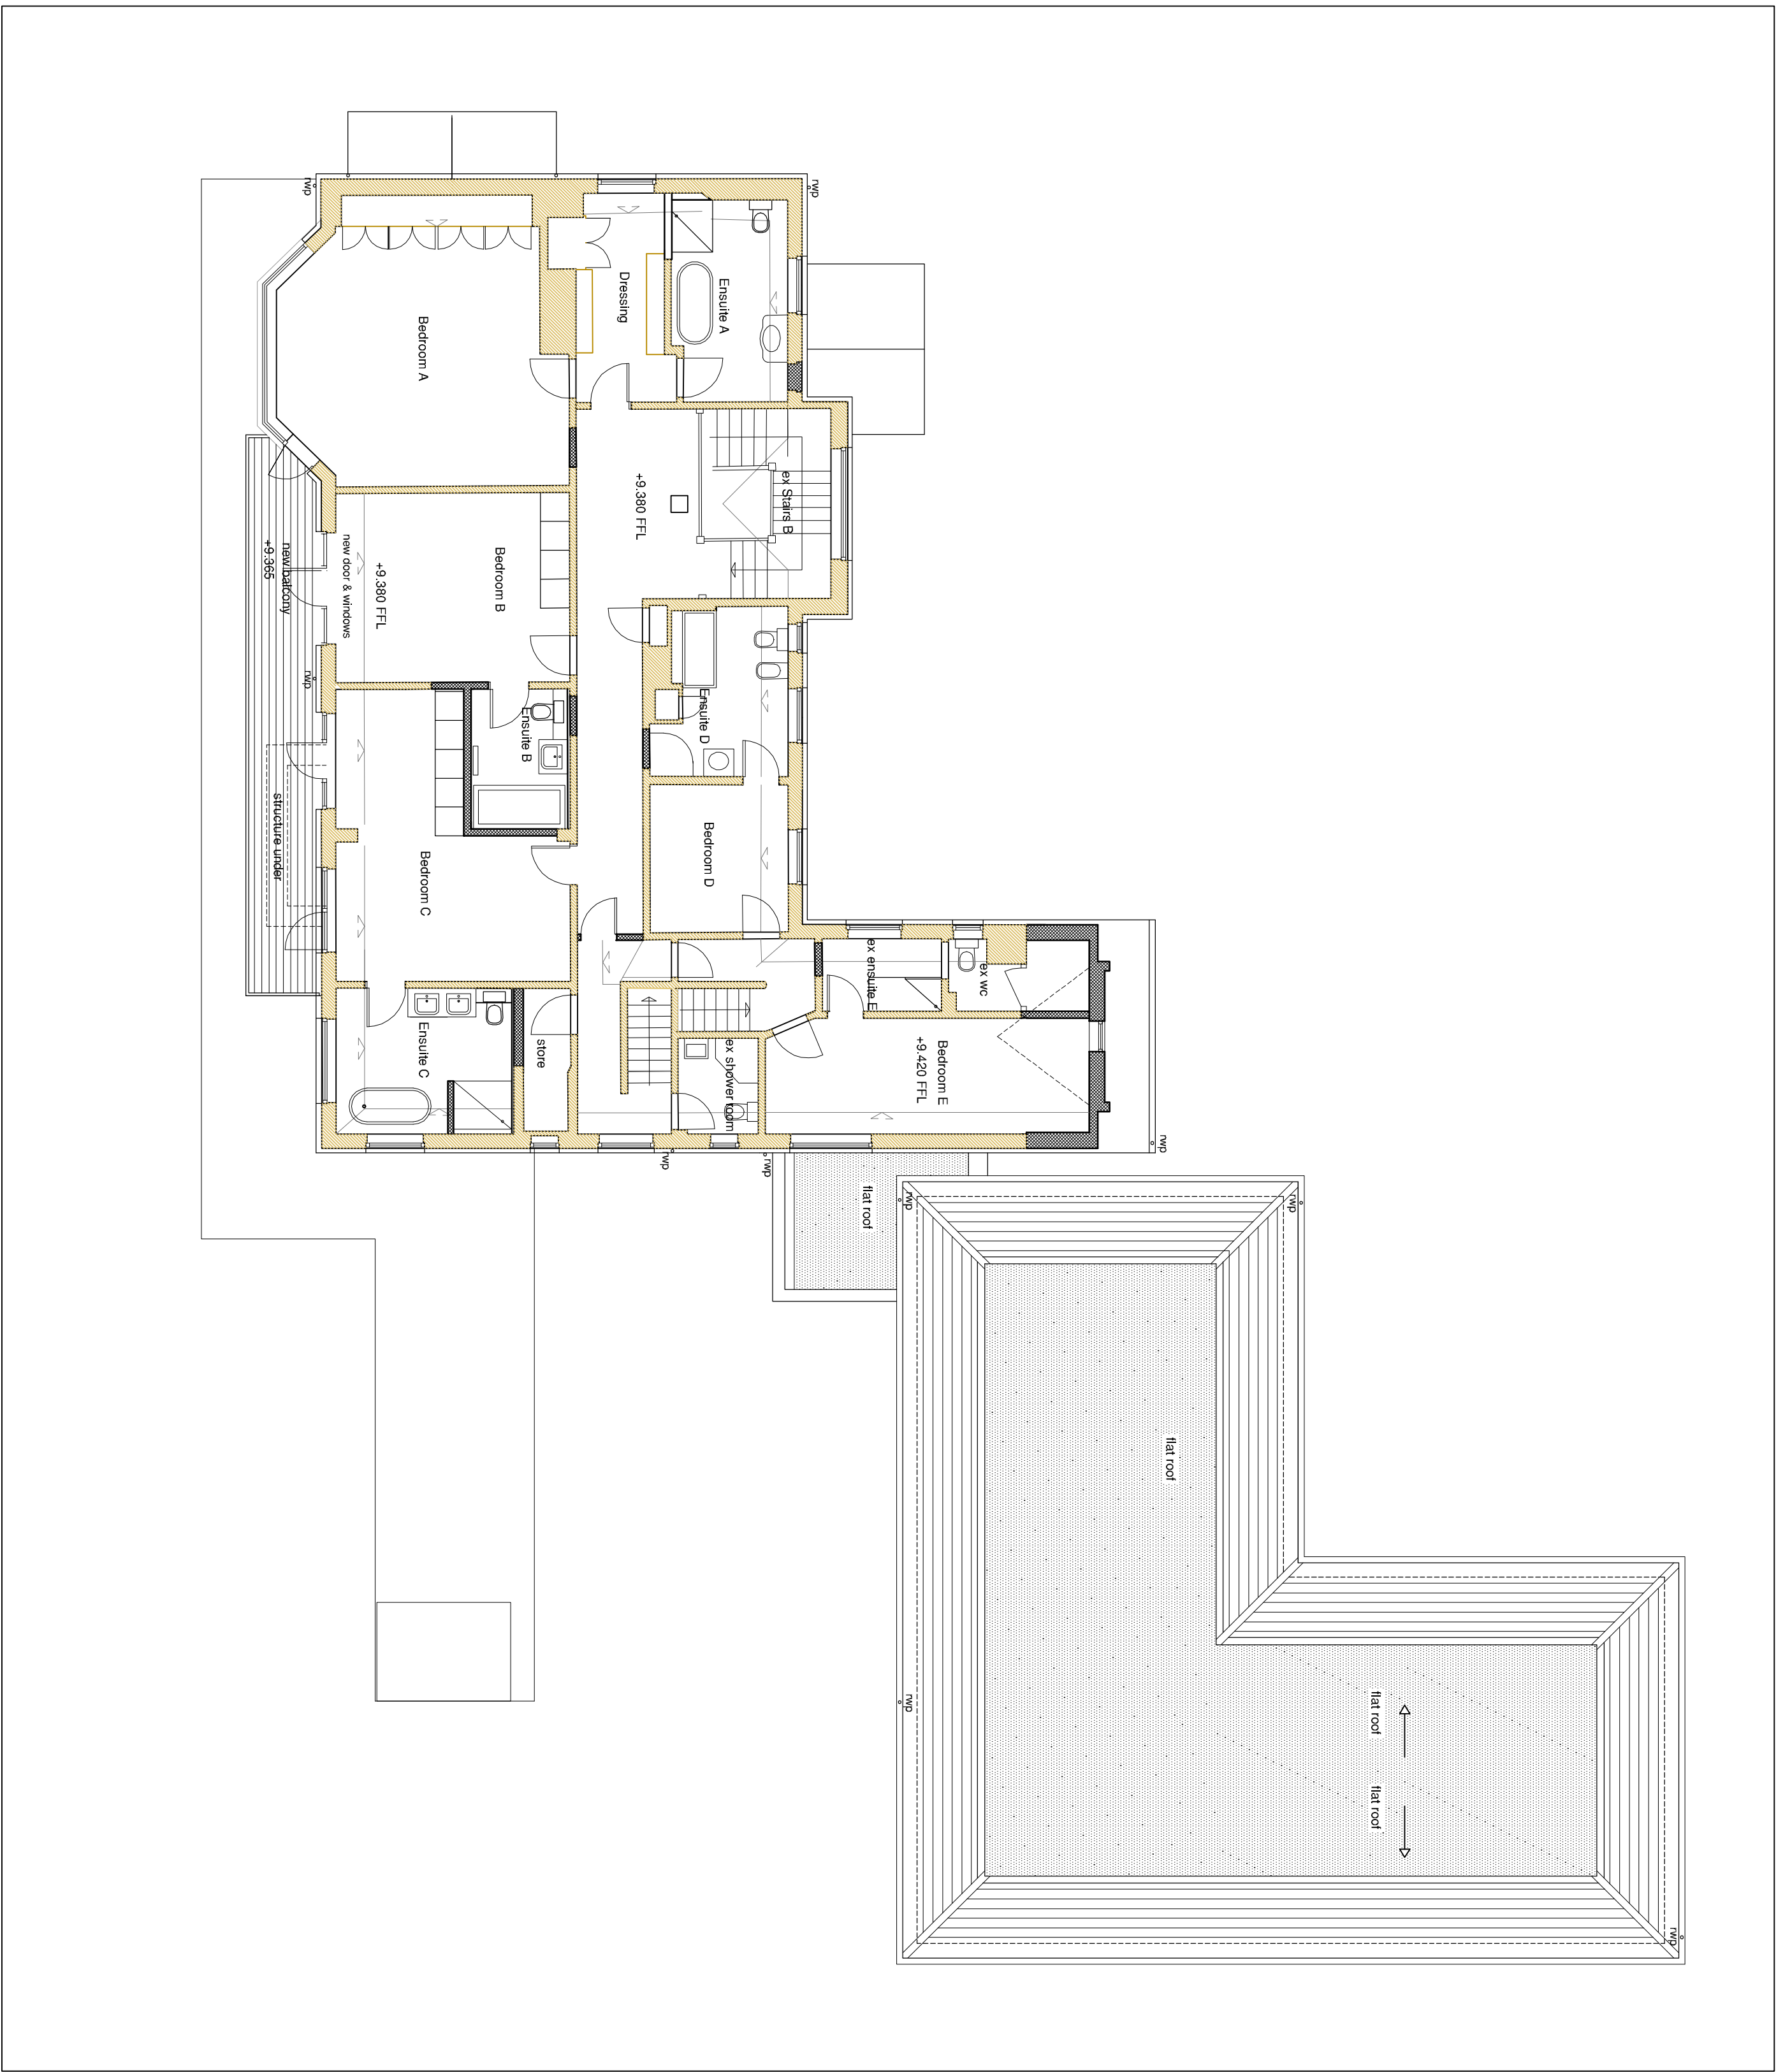

1:100 First floor plan as proposed

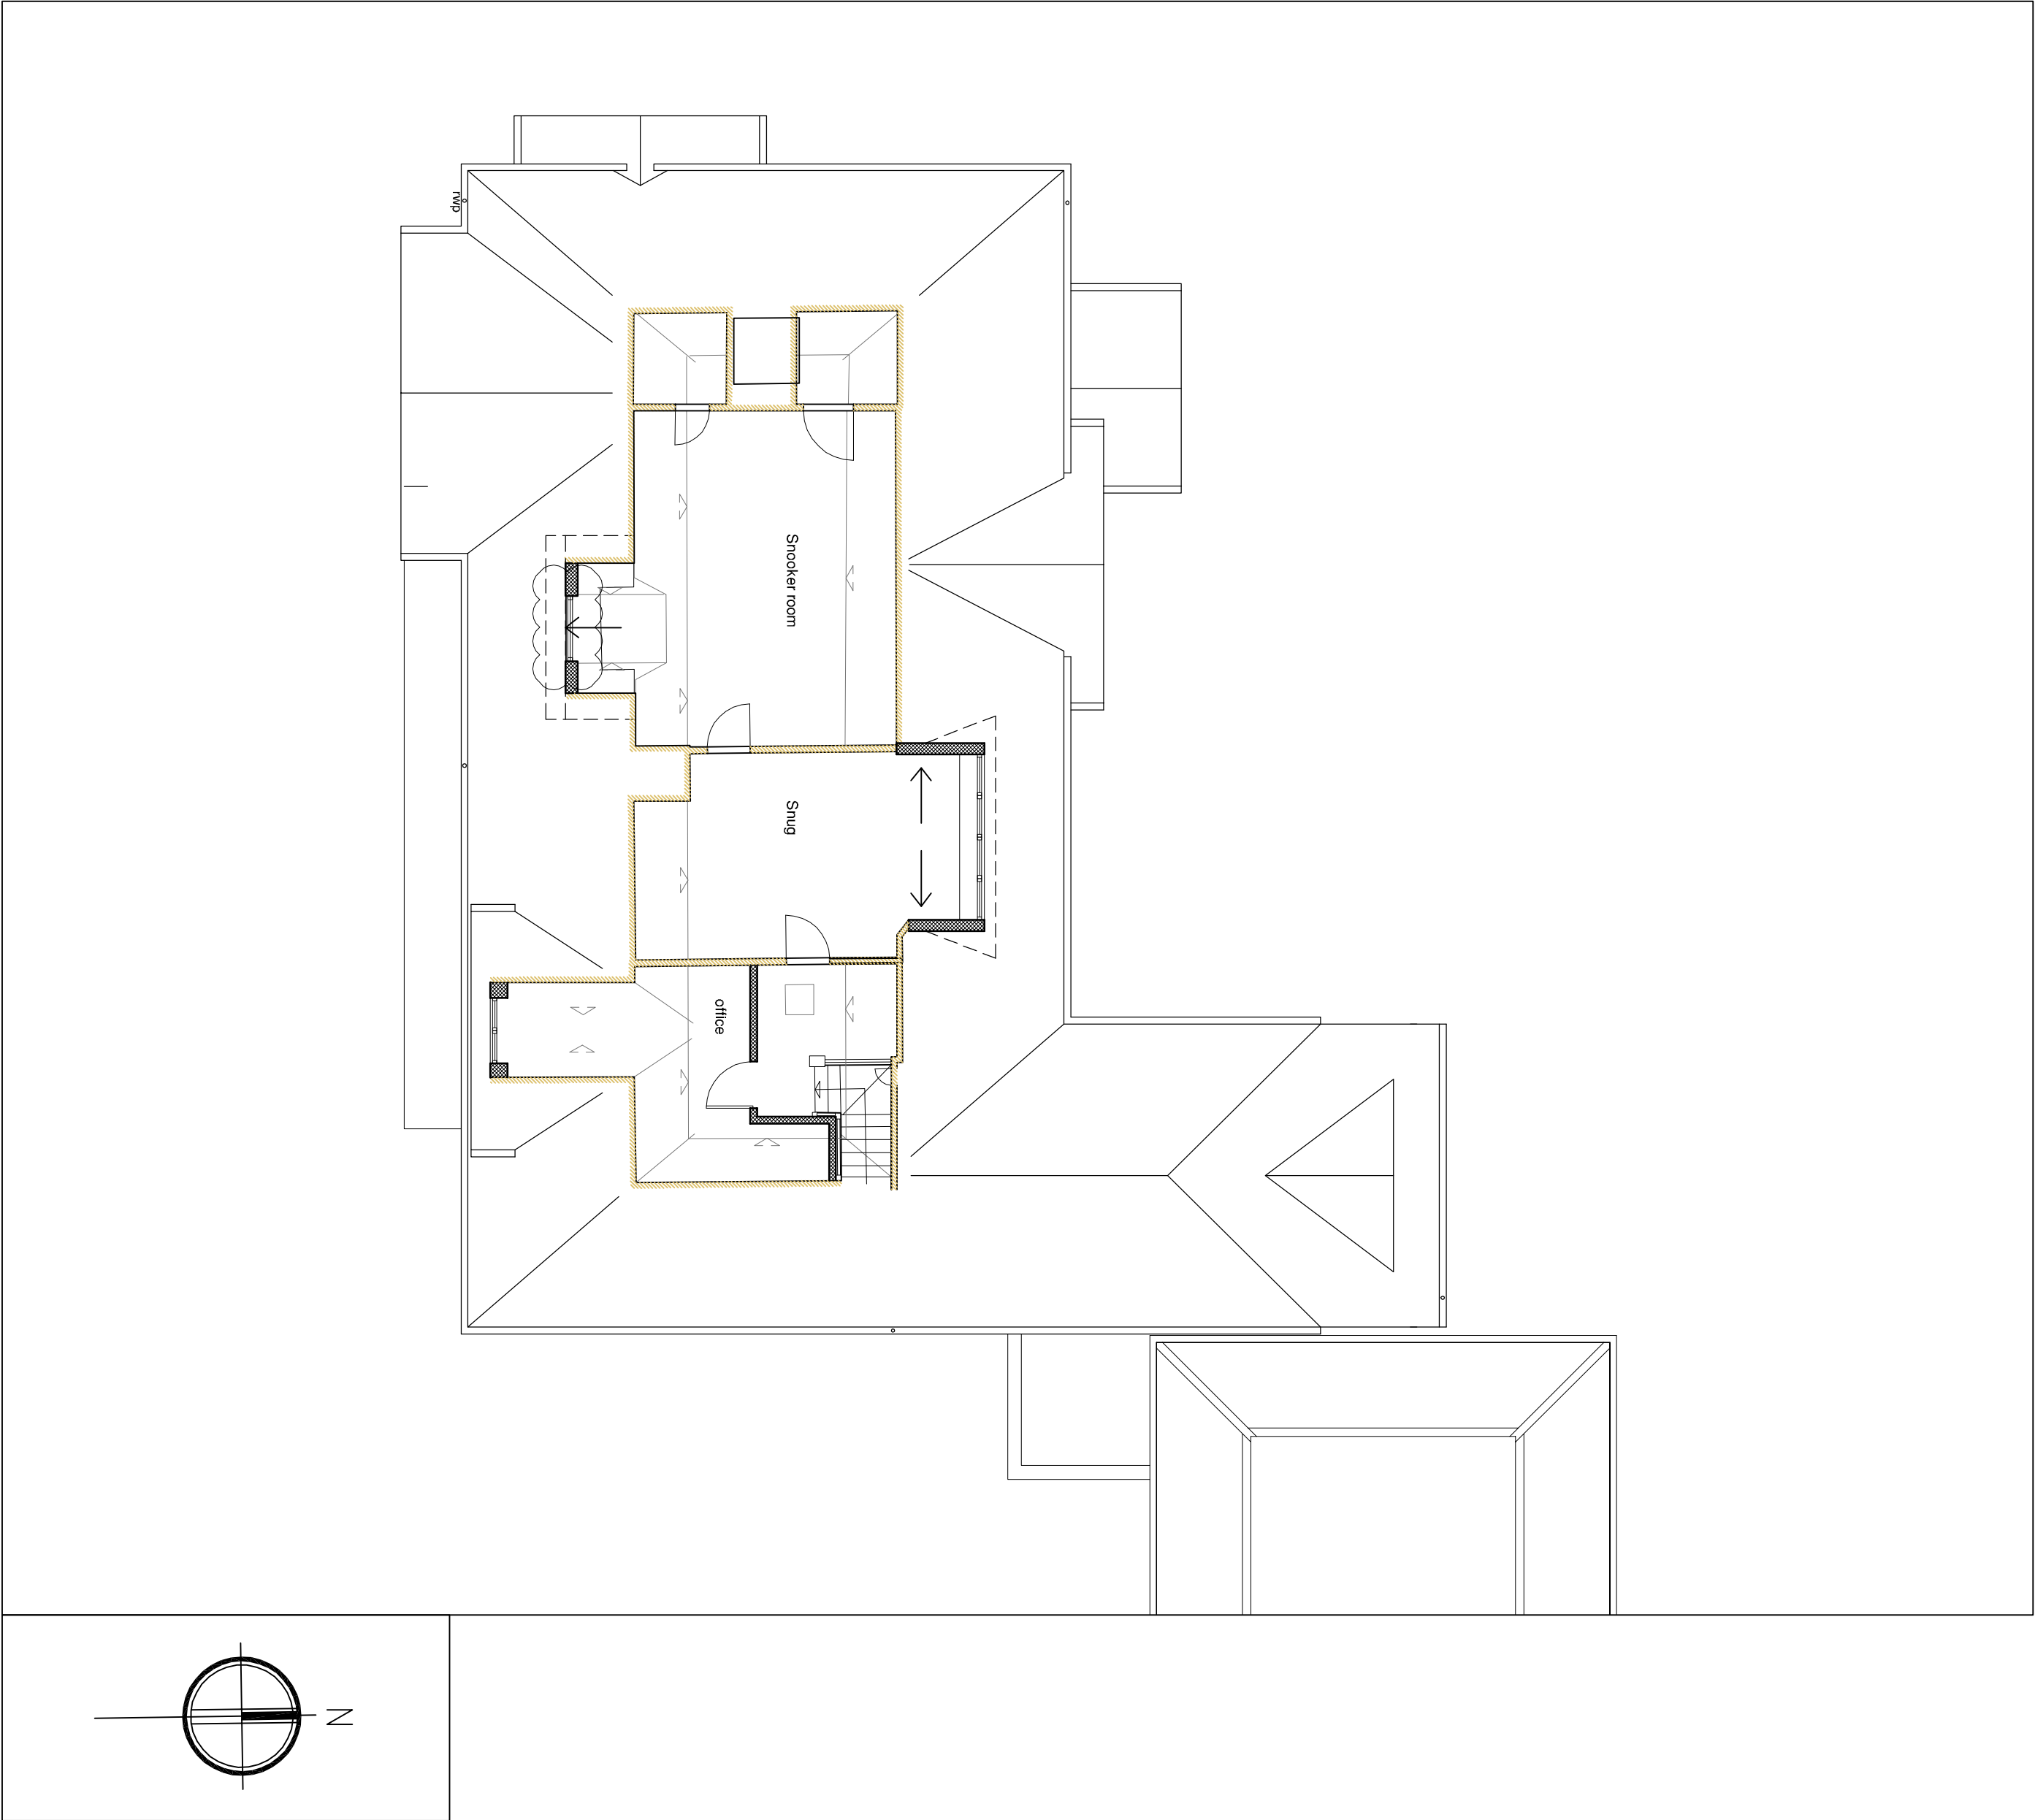

1:100 Second floor plan as proposed

PLANNING

