


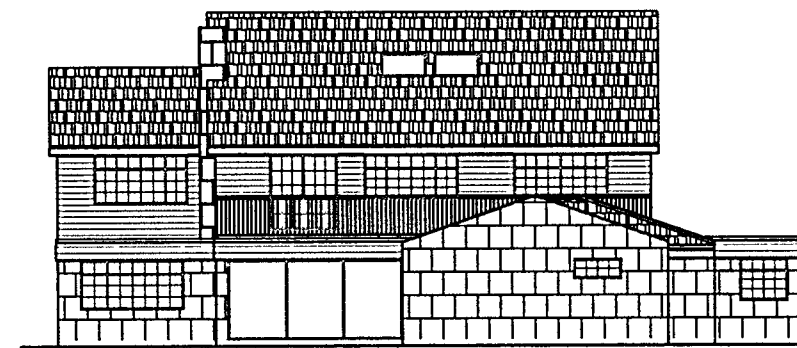


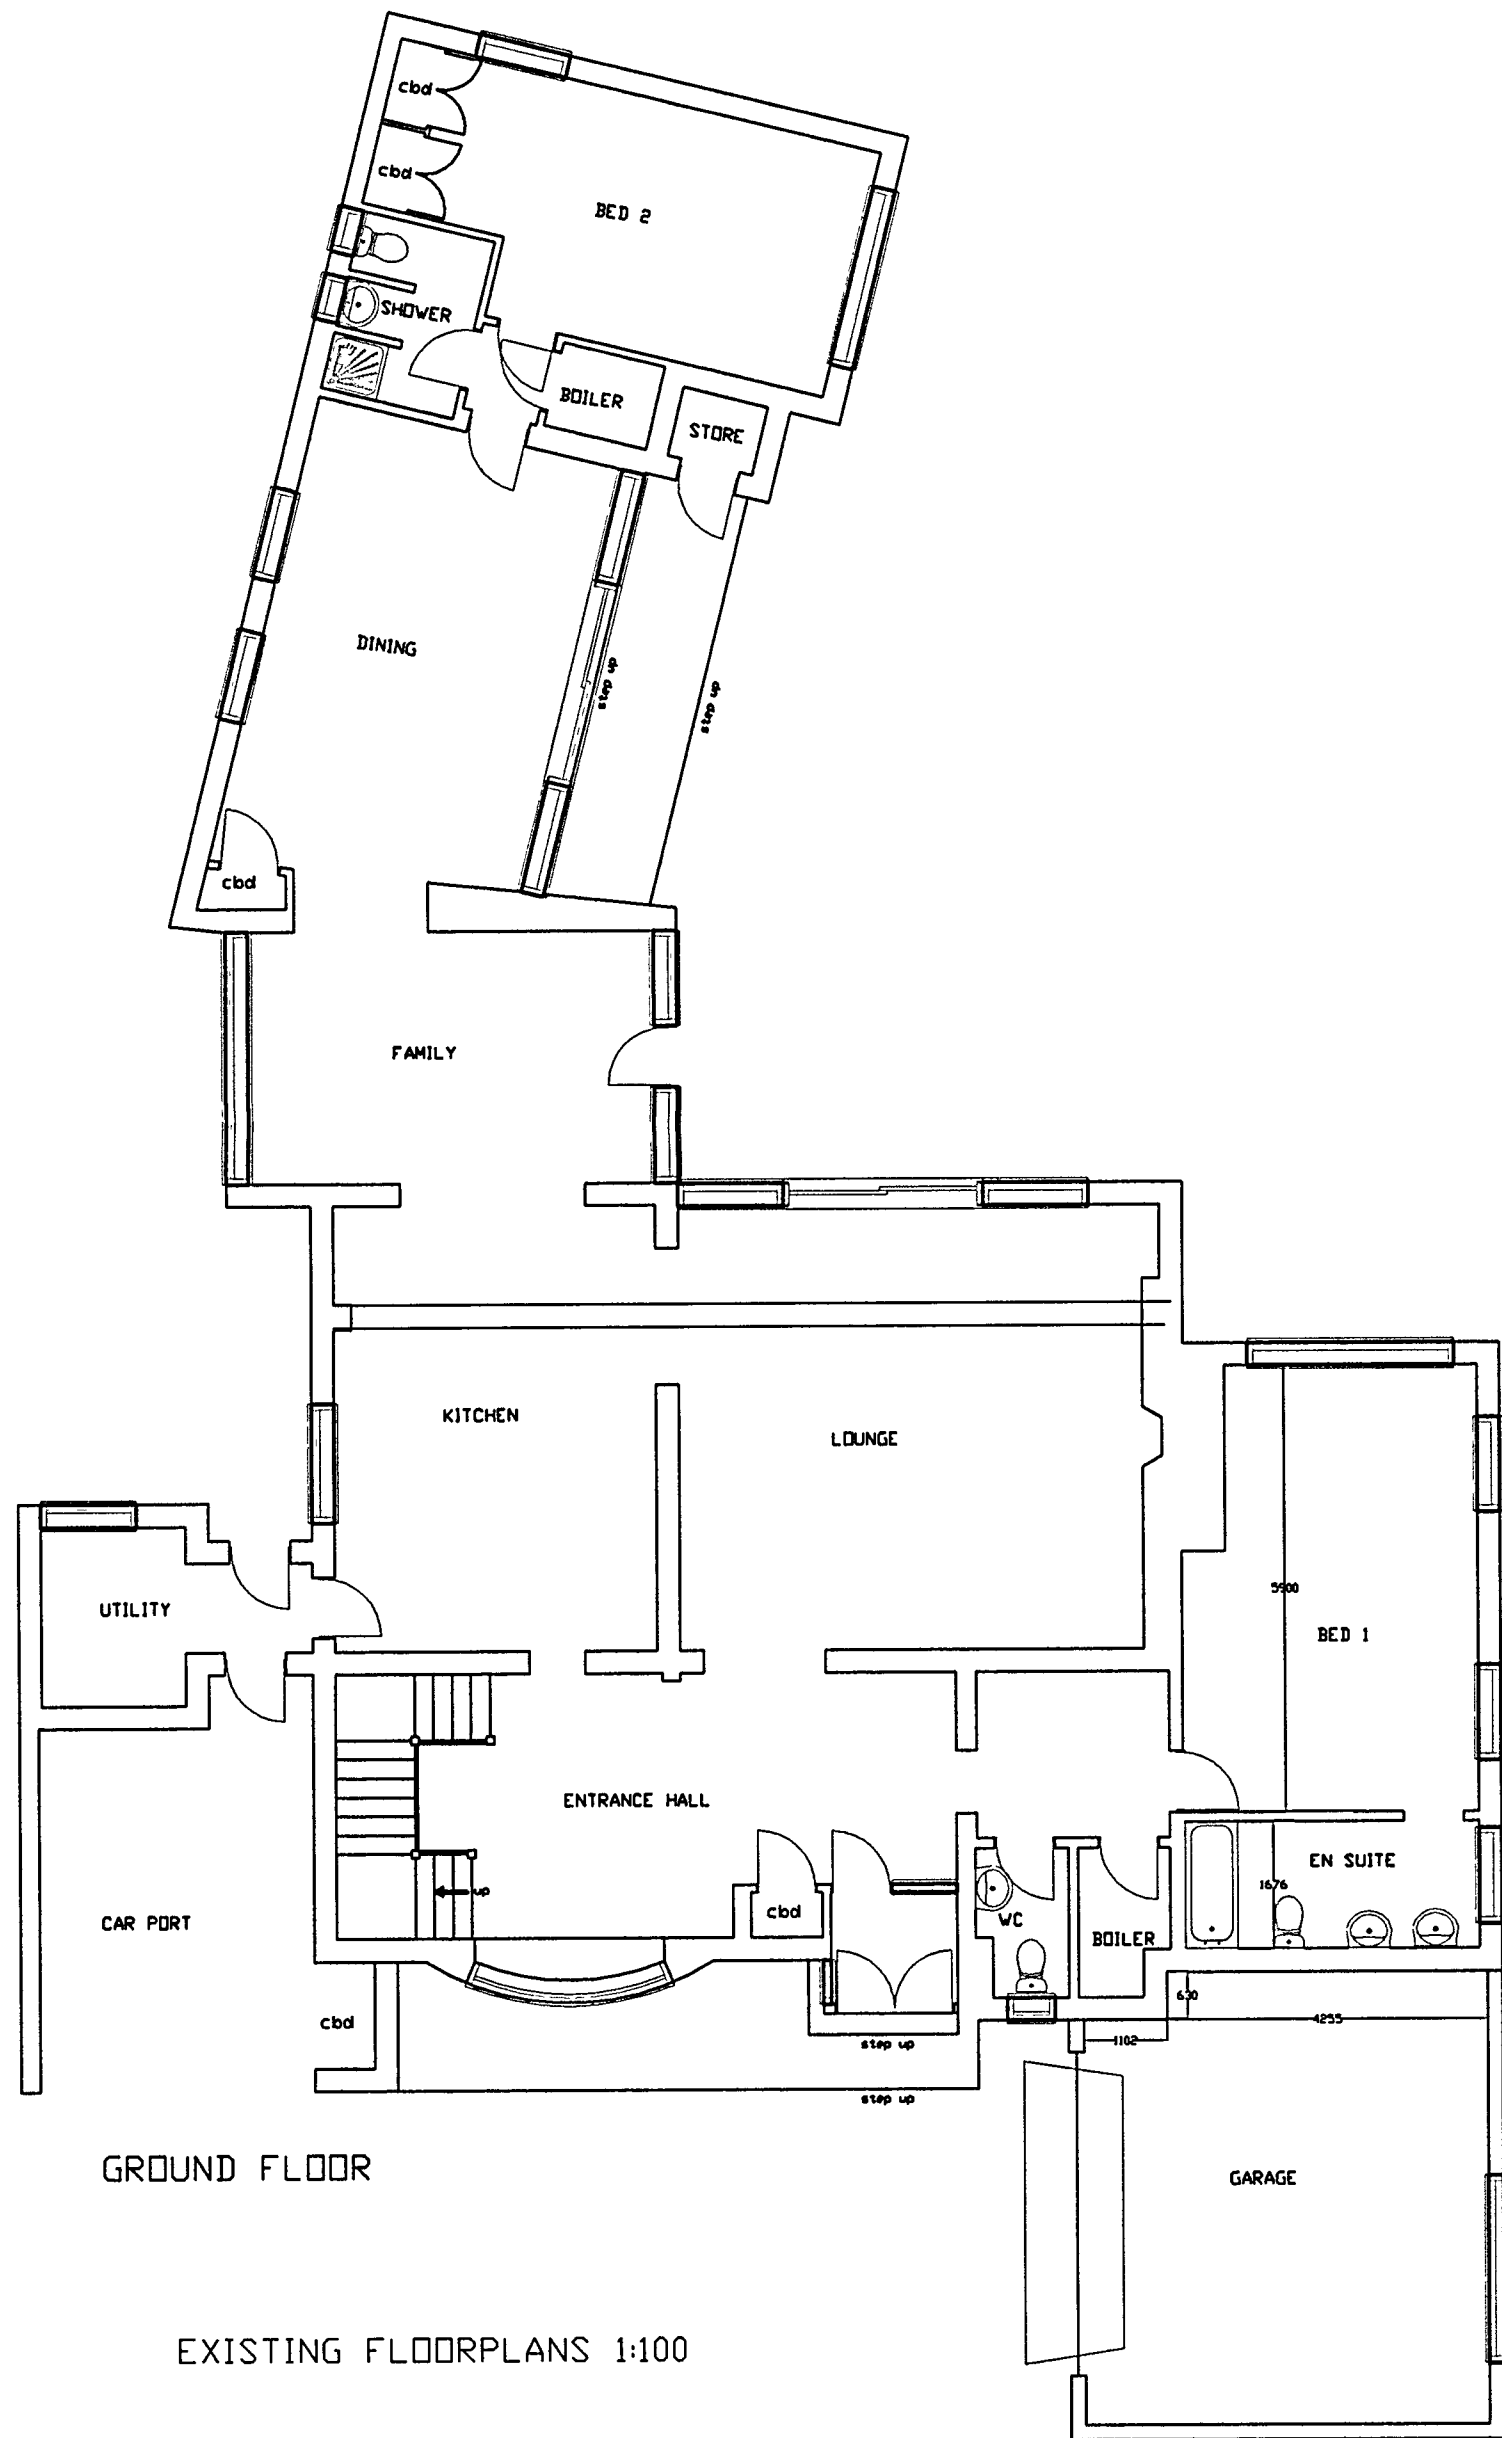


REAR (south)

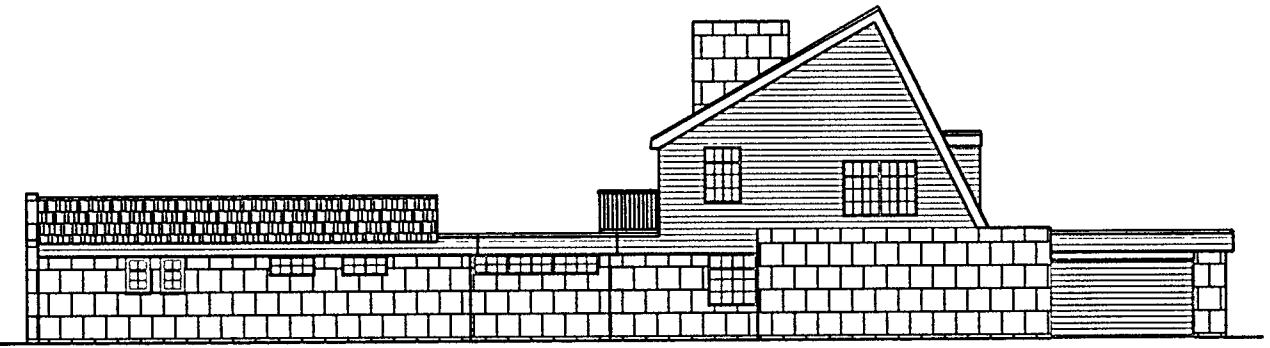

SIDE (east)


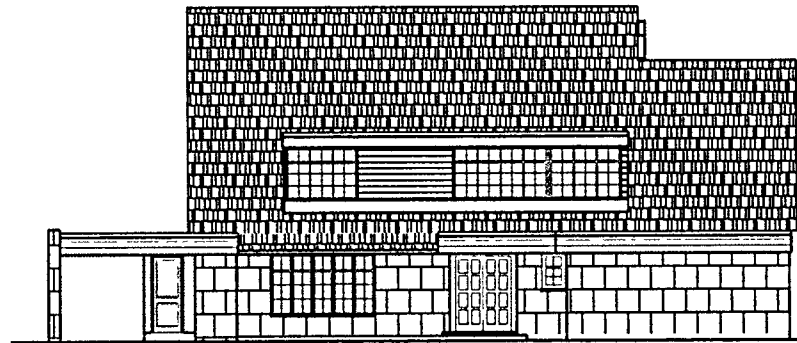


FRONT (north)

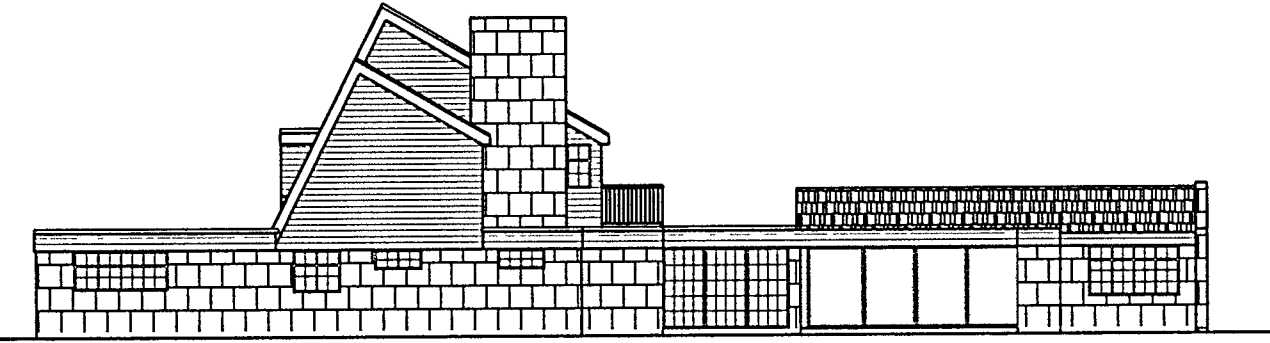

SIDE (west)

EXISTING ELEVATIONS 1:200

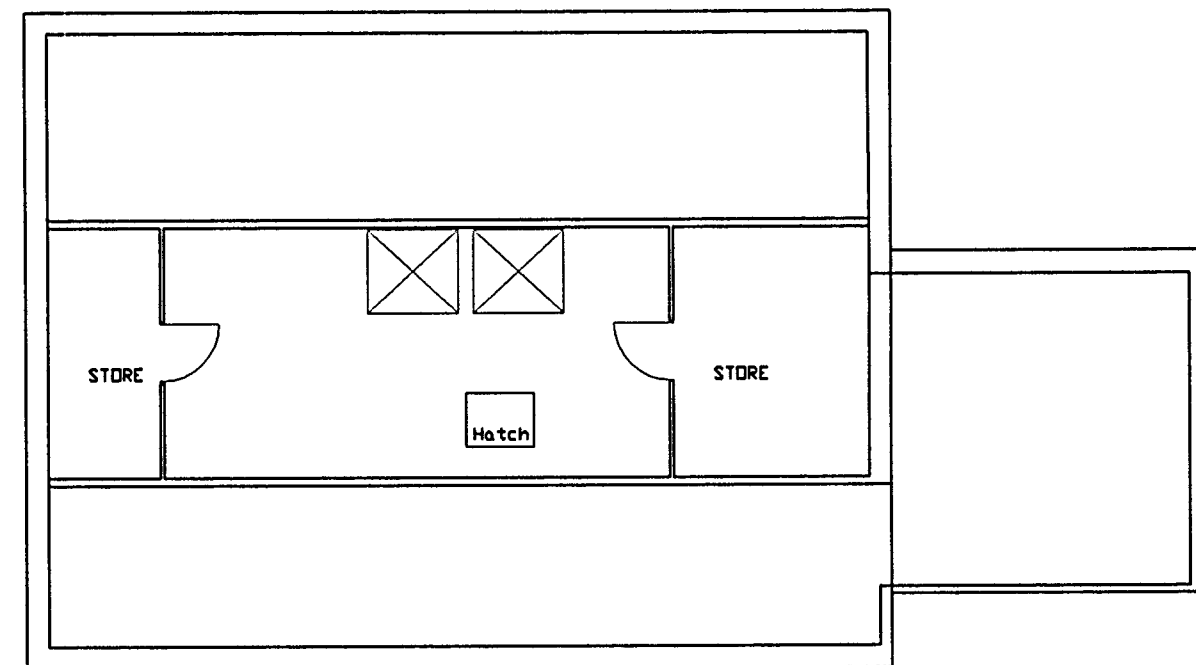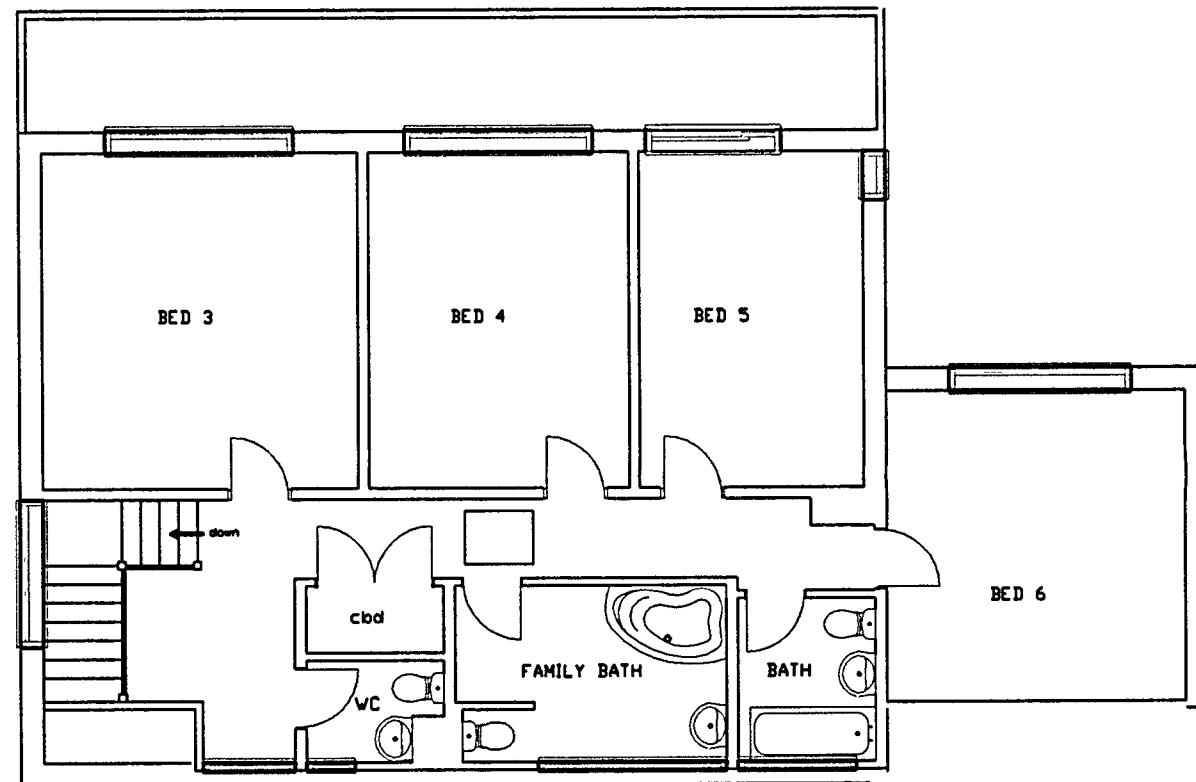

|                       |           |
|-----------------------|-----------|
| ARUN DISTRICT COUNCIL |           |
| No.                   | EP 160 07 |
| Received              |           |

WORKS

THE WORK IS TO BE CARRIED OUT IN ACCORDANCE WITH THE APPROVAL OF LOCAL AUTHORITY ADMINISTERED BY THE BUILDING CONTROL OFFICER. NO WORK IS TO BE CARRIED OUT PRIOR TO THE RECEIPT OF PLANNING PERMISSION, IF REQUIRED.

ALL WORKS TO BE CARRIED OUT IN STRICT ACCORDANCE WITH RELEVANT PARTS OF BUILDING REGULATIONS ACT 1984 & 1985 AND ALL SUBSEQUENT REVISIONS TO THE APPROVED DOCUMENT 2000 AND SUBSEQUENT AMENDMENTS.

ALL EXTERNAL FINISHES TO MATCH EXISTING NEW DORMER TO BE TILE HUNG TO MATCH EXISTING. WINDOWS TO BE UPVC AND TO MATCH STYLE MAIN HOUSE.

NO PART OF NEW BUILDING TO EXCEED BOUNDARY.

All dimensions to be checked on site prior to commencement of work, except for planning purposes.

This drawing is the copyright of  
**CALDOTECH LTD**  
and may not be copied, altered or reproduced in any way without written authority.

**CALDOTECH LTD**  
41 WILLOWHAYNE AVE  
EAST PRESTON  
WEST SUSSEX  
BN16 1PL  
Telephone  
01903 859176

EXISTING, FLOORPLANS & ELEVATIONS

5 Kithurst Close  
East Preston  
West Sussex  
BN16 2TQ

CLIENT PYATT

|                |          |    |          |
|----------------|----------|----|----------|
| 02             | Proposed | AS | 09/03/07 |
| Issue          | Details  | By | Date     |
| SCALE          |          |    | AS SHOWN |
| DATE           |          |    | 09/03/07 |
| DRAWING NUMBER |          |    | 6277 01  |