




ARUN DISTRICT COUNCIL			
No.	EP 160/07		
SUBSTITUTION			
RECEIVED	30.11.07		

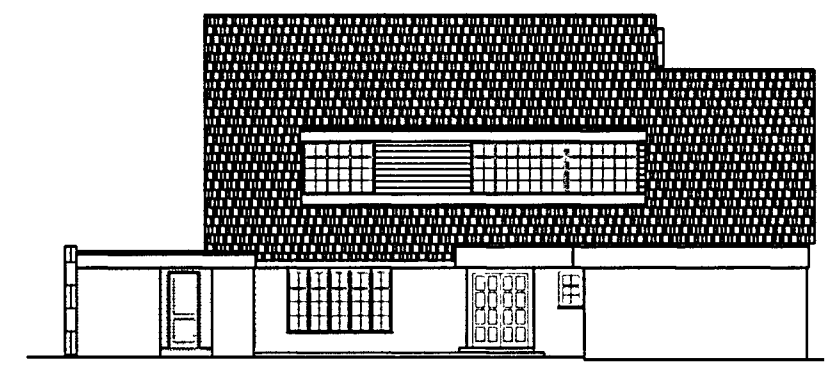


FRONT (north)

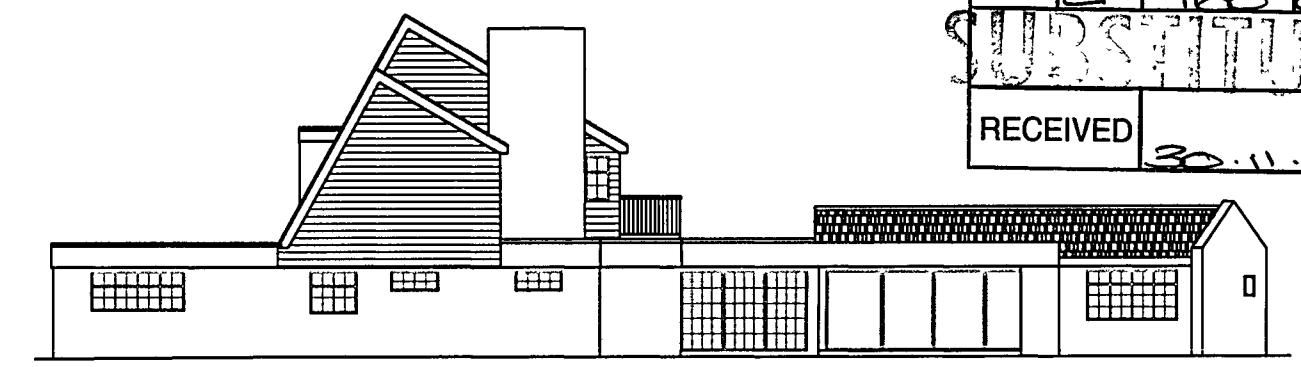

SIDE (west)

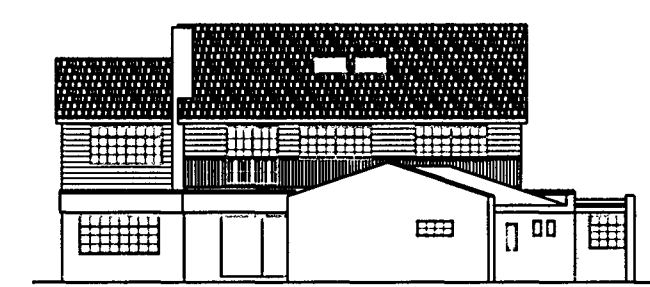


REAR (south)

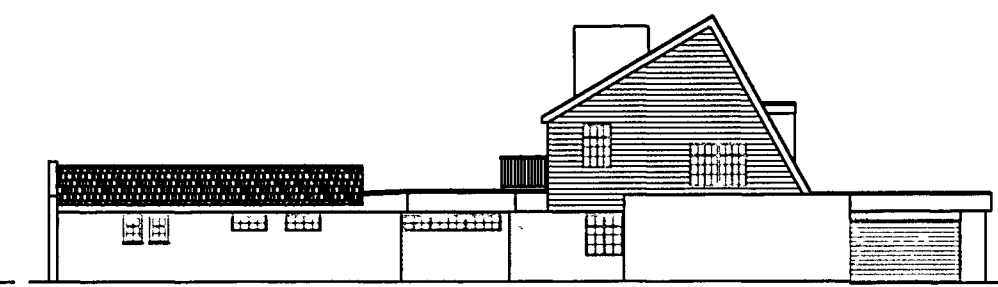


SIDE (east)


EXISTING ELEVATIONS 1:200

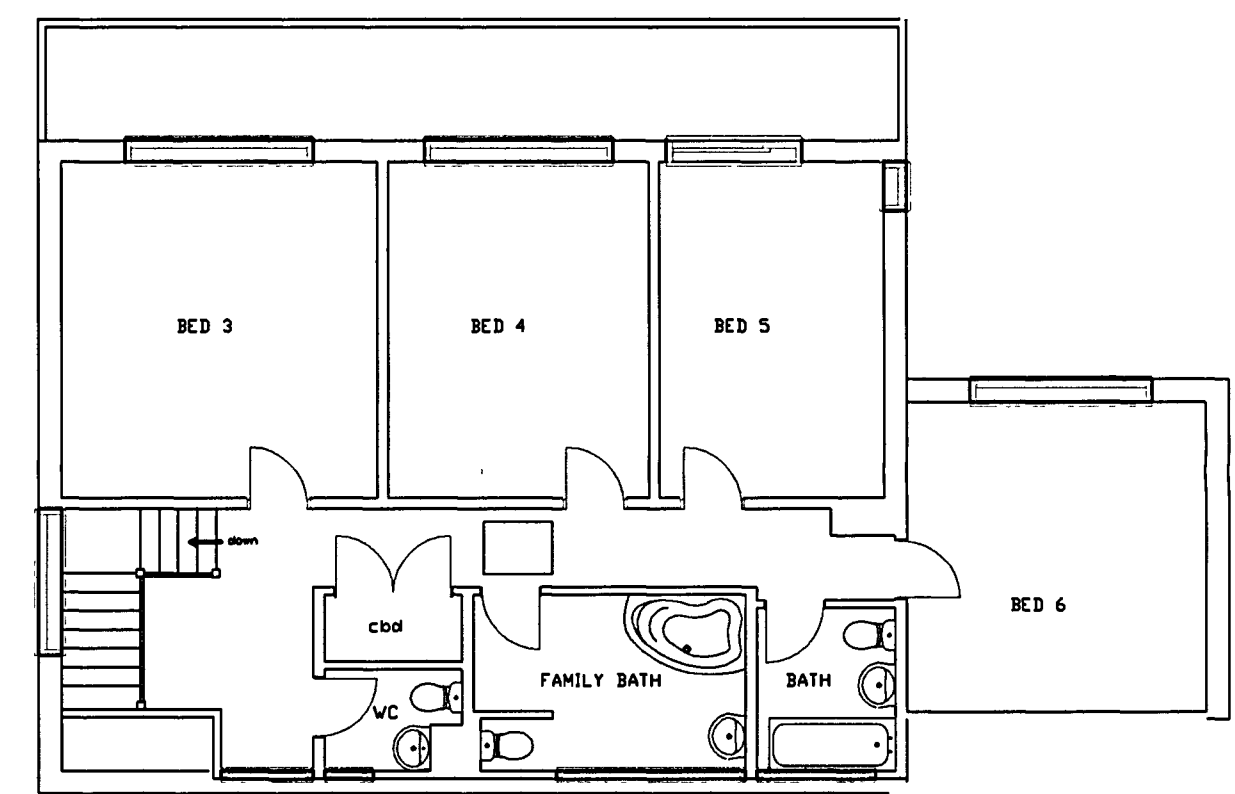

FIRST FLOOR

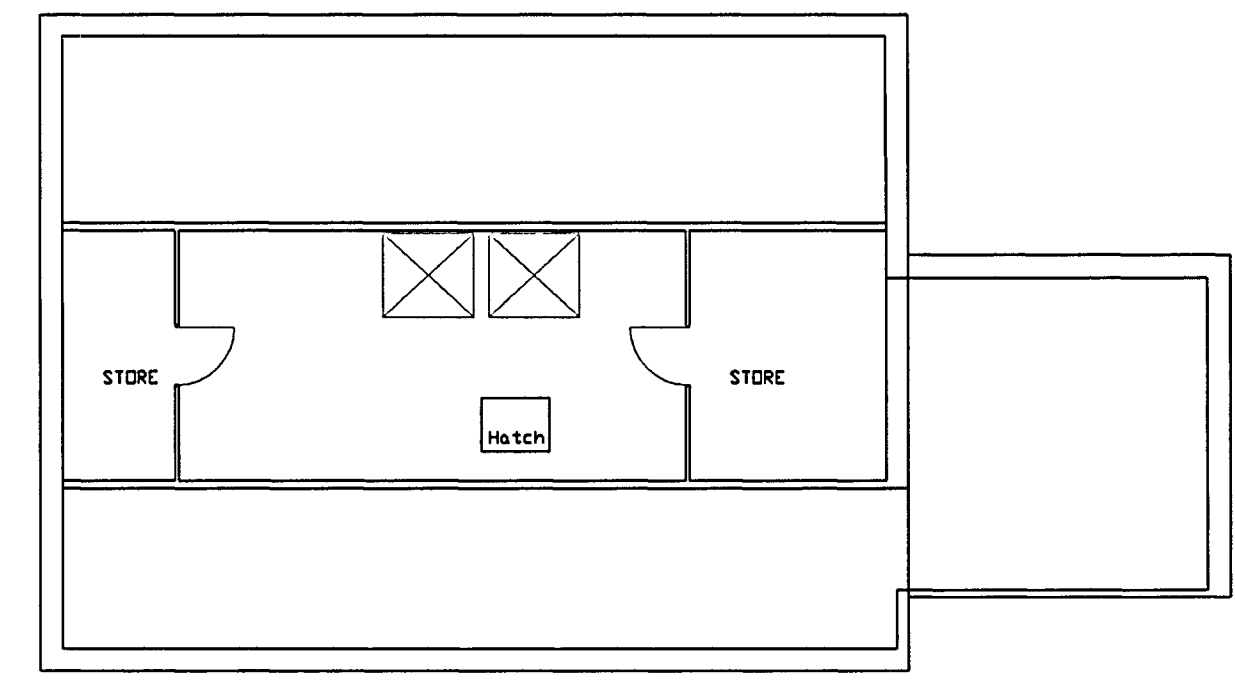

ROOF SPACE

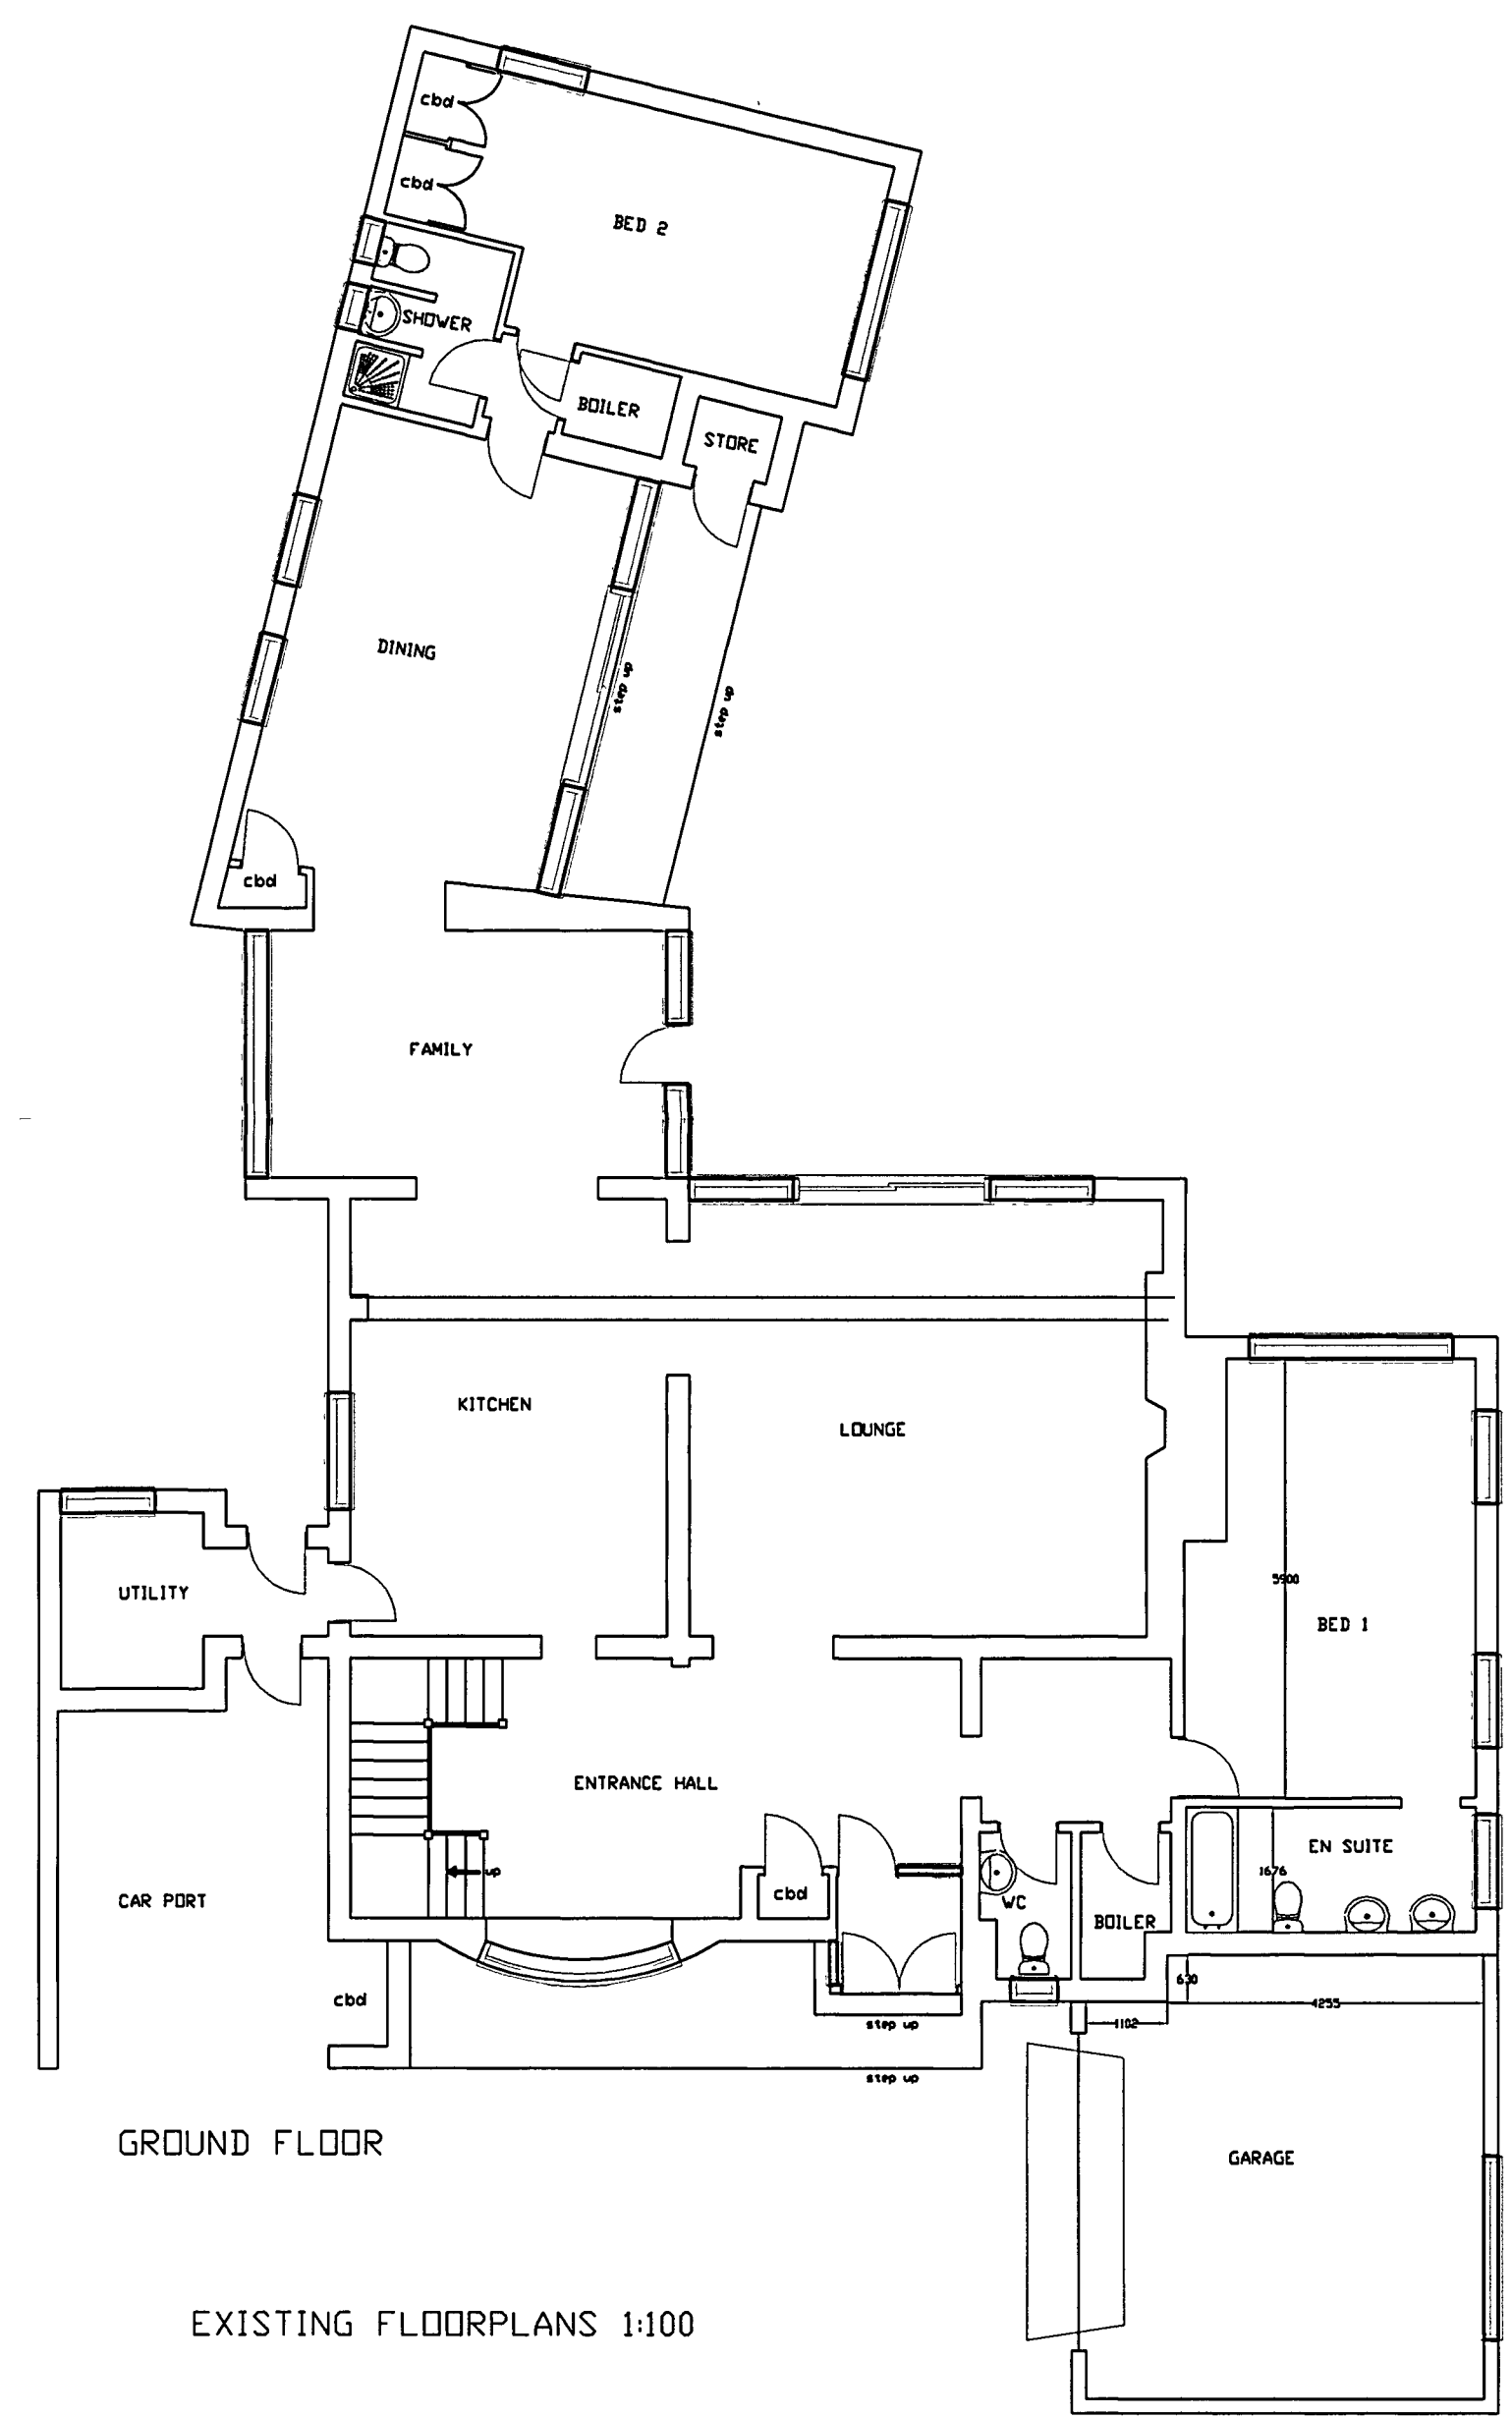

GROUND FLOOR

EXISTING FLOORPLANS 1:100

ARUN DISTRICT COUNCIL
TECHNICAL SUPPORT
30 NOV 2007
ACTION.....
(of 5)

WORKS											
THE WORK IS TO BE CARRIED OUT IN ACCORDANCE WITH THE APPROVAL OF LOCAL AUTHORITY ADMINISTERED BY THE BUILDING CONTROL OFFICER. NO WORK IS TO BE CARRIED OUT PRIOR TO THE RECEIPT OF PLANNING PERMISSION, IF REQUIRED.											
ALL WORKS TO BE CARRIED OUT IN STRICT ACCORDANCE WITH RELEVANT PARTS OF BUILDING REGULATIONS ACT 1984 & 1985 AND ALL SUBSEQUENT REVISIONS TO THE APPROVED DOCUMENT 2000 AND SUBSEQUENT AMENDMENTS.											
ALL EXTERNAL FINISHES TO MATCH EXISTING. NEW DORMER TO BE TILE HUNG TO MATCH EXISTING. WINDOWS TO BE UPVC AND TO MATCH STYLE MAIN HOUSE.											
NO PART OF NEW BUILDING TO EXCEED BOUNDARY.											
All dimensions to be checked on site prior to commencement of work, except for planning purposes.											
This drawing is the copyright of CALDOTEC LTD and may not be copied, altered or reproduced in any way without written authority.											
CALDOTEC LTD 41 WILLOWHAYNE AVE EAST PRESTON WEST SUSSEX BN16 1PL Telephone 01903 859176											
EXISTING, FLOORPLANS & ELEVATIONS											
5 Kithurst Close East Preston West Sussex BN16 2TQ											
CLIENT PYATT											
<table border="1"><tr><td>02</td><td>Proposed</td><td>AS</td><td>09/03/07</td></tr><tr><td>Issue</td><td>Details</td><td>By</td><td>Date</td></tr></table>				02	Proposed	AS	09/03/07	Issue	Details	By	Date
02	Proposed	AS	09/03/07								
Issue	Details	By	Date								
SCALE AS SHOWN DATE 09/03/07 DRAWING NUMBER 6277 01											