





North Elevation (Rear)

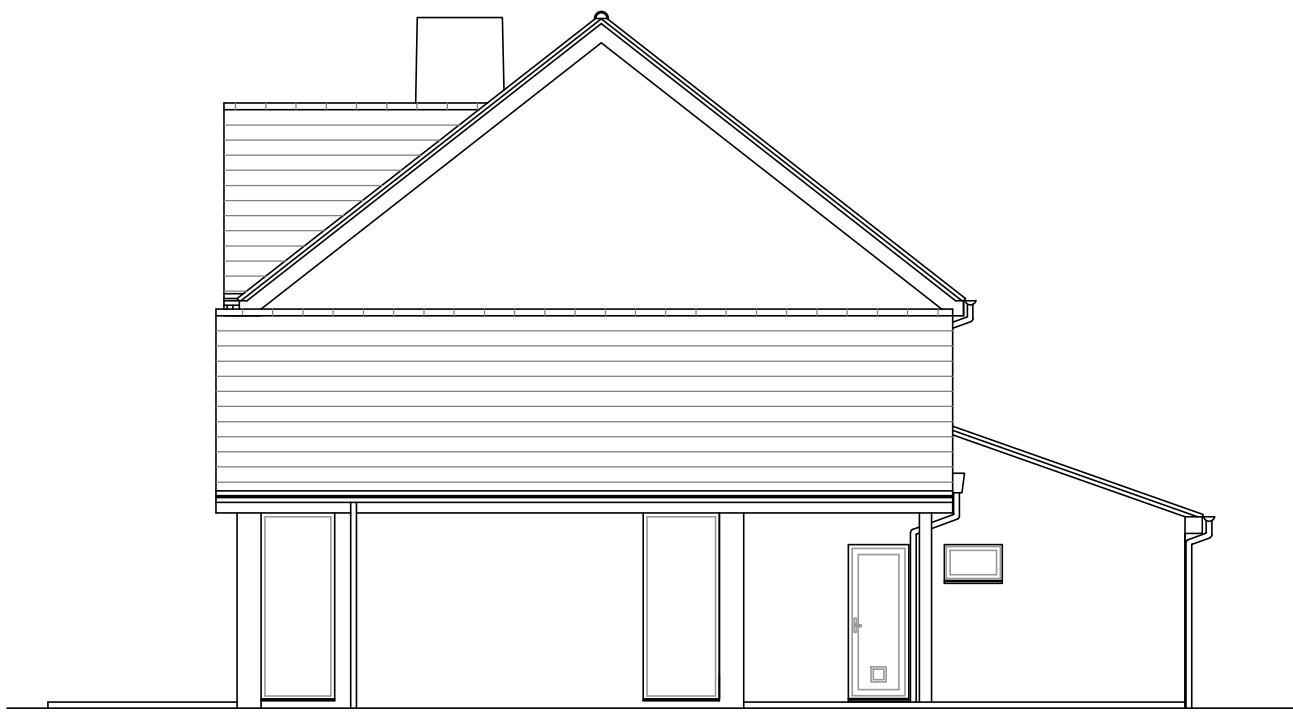

East Elevation (Side)




South Elevation (Front)

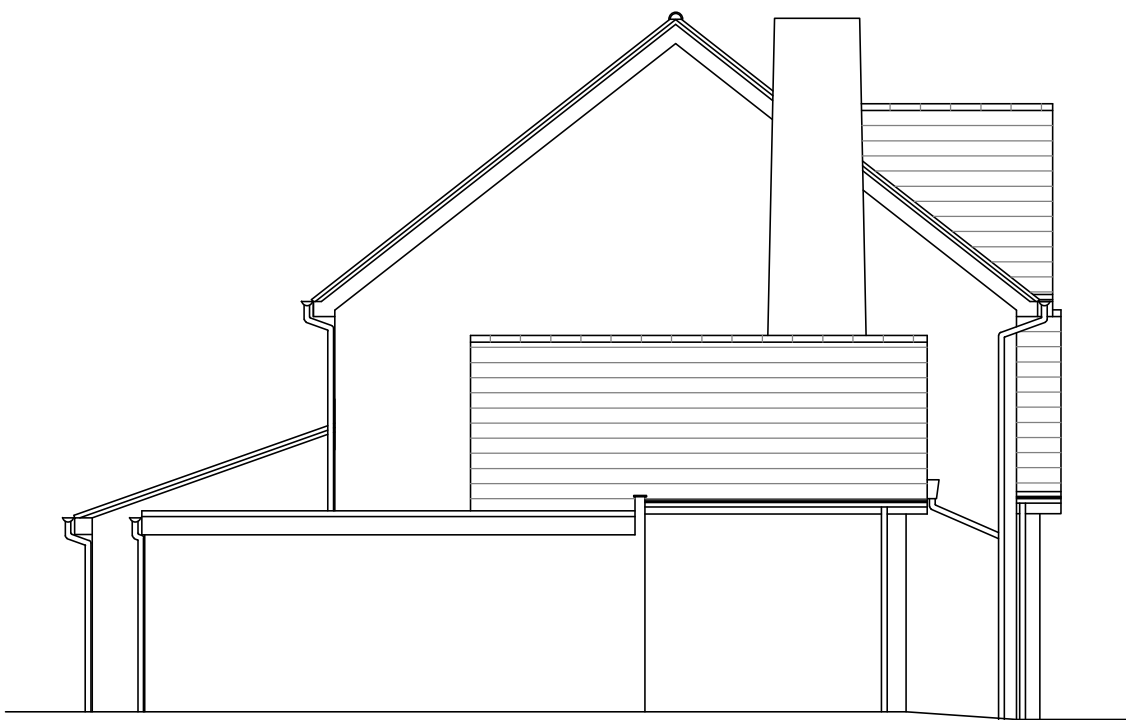

West Elevation (Side)

Elevations 1:100

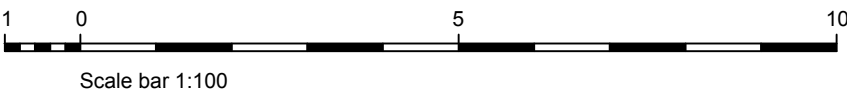

Notes:		
Materials Schedule:		
Walls - painted brickwork to match existing		
Roof - tiles to match existing		
Windows - to match existing		
Revisions:		
This drawing is the property of Fuller Associates and is not to be copied reproduced, retained or disclosed to any unauthorised person either wholly or in part without prior consent. Do not scale from this drawing except for Planning purposes. Use all figured dimensions only. All figured dimensions to be checked on site prior to construction. All discrepancies, errors and omissions to be reported to Fuller Associates prior to construction. Layout and dimensions existing building to be checked on site.		
Chartered Surveyors • Architectural Design FULLER ASSOCIATES 10-11 The Parade, Willowhayne Crescent, East Preston, West Sussex BN16 1NS tel: 01903 774754 email: architectural@fuller-associates.co.uk www.fuller-associates.co.uk		
Job Title		
12 Tamarisk Way, East Preston		
Client		
Mr E Gilbert		
Drawing Name		
Elevations - Proposed		
Drawing Status		
Planning		
Drawn by ALP Date Nov 21		
Checked by DF Date Nov 21		
Drawing Scale		
1:100 at A1		
Drawing No Status Revision		
213080/ 06		