


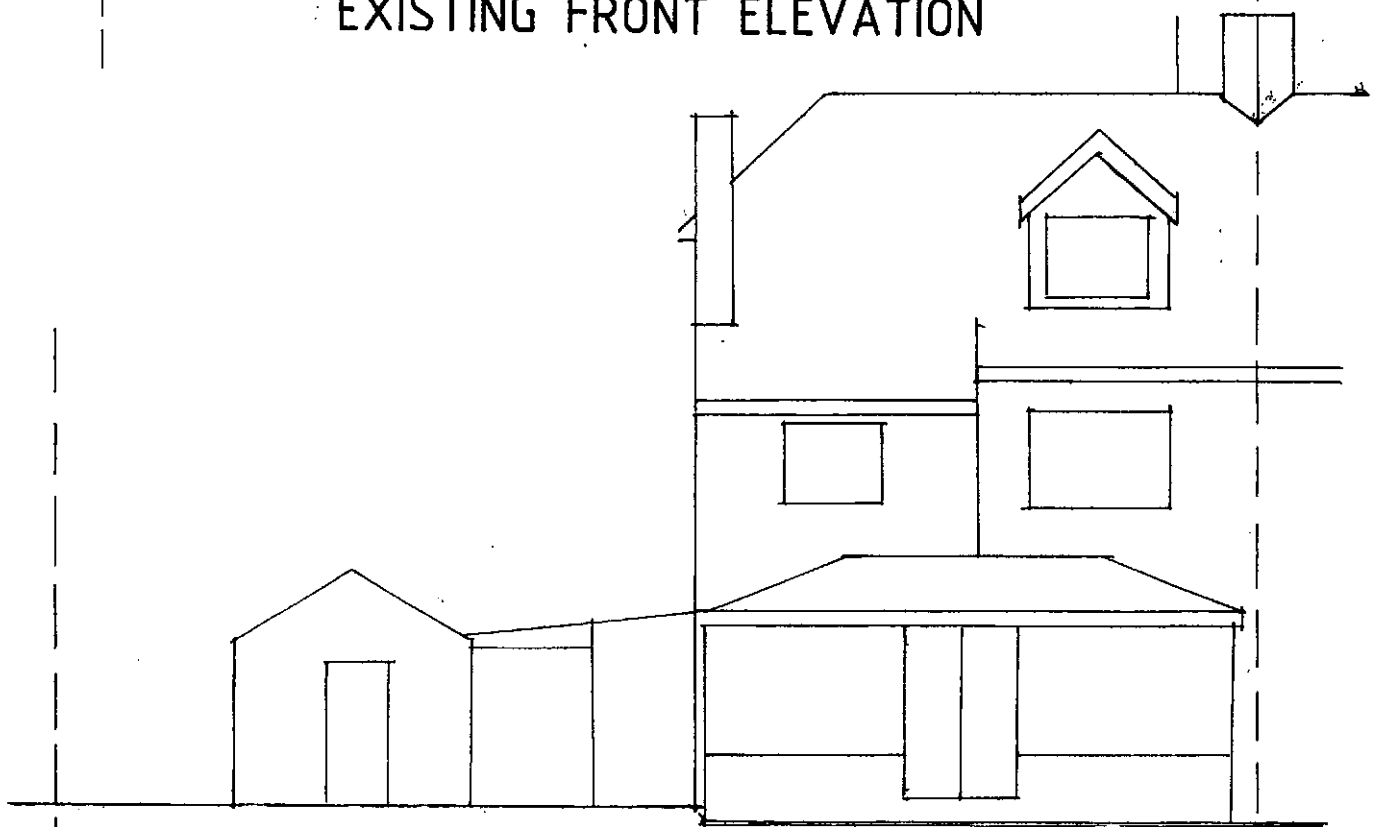

EXISTING FRONT ELEVATION



EXISTING REAR ELEVATION

Scale 1:100