



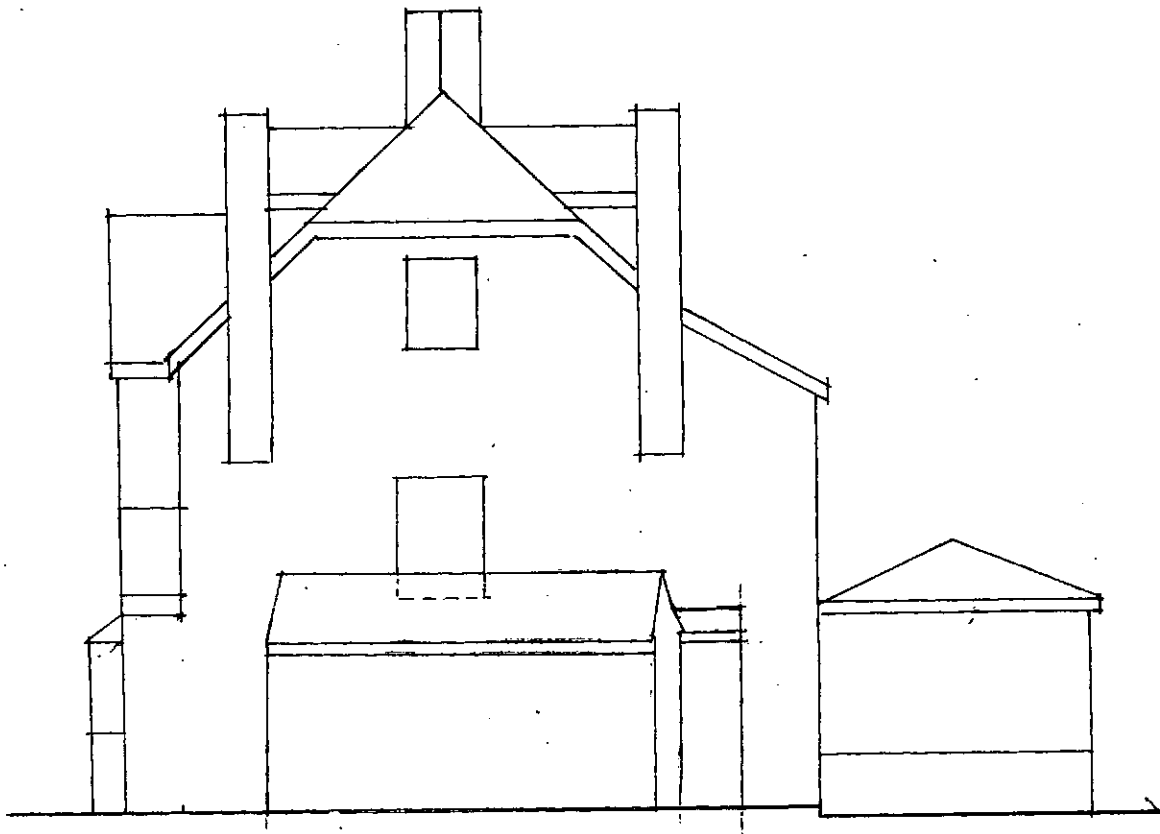

EXISTING SIDE ELEVATION

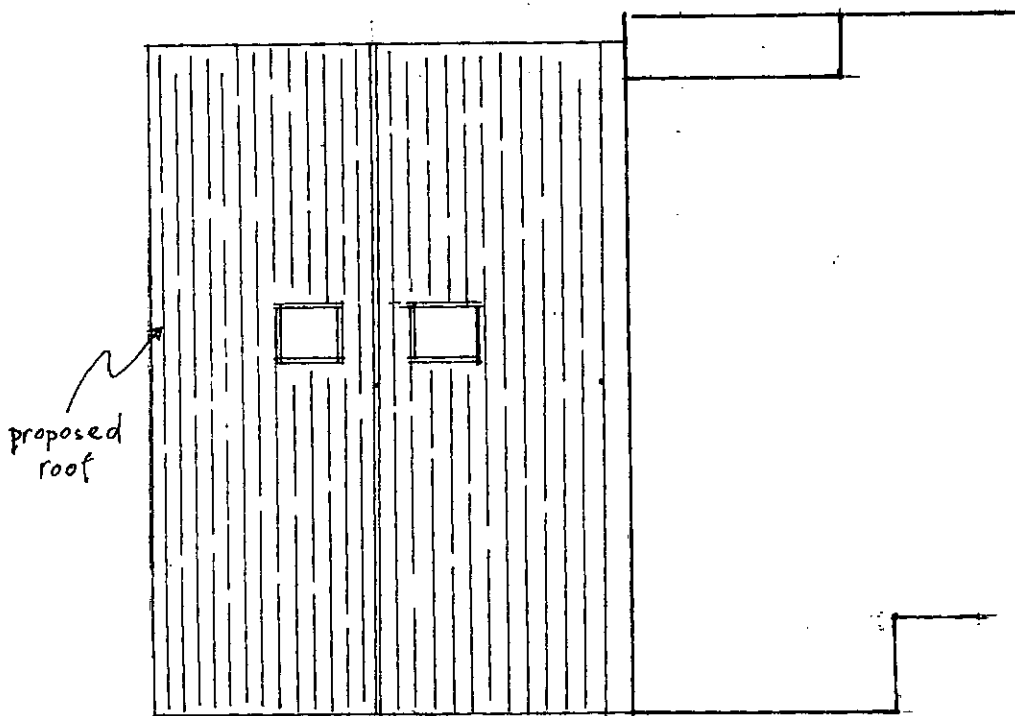

ROOF PLAN

Scale 1:100