


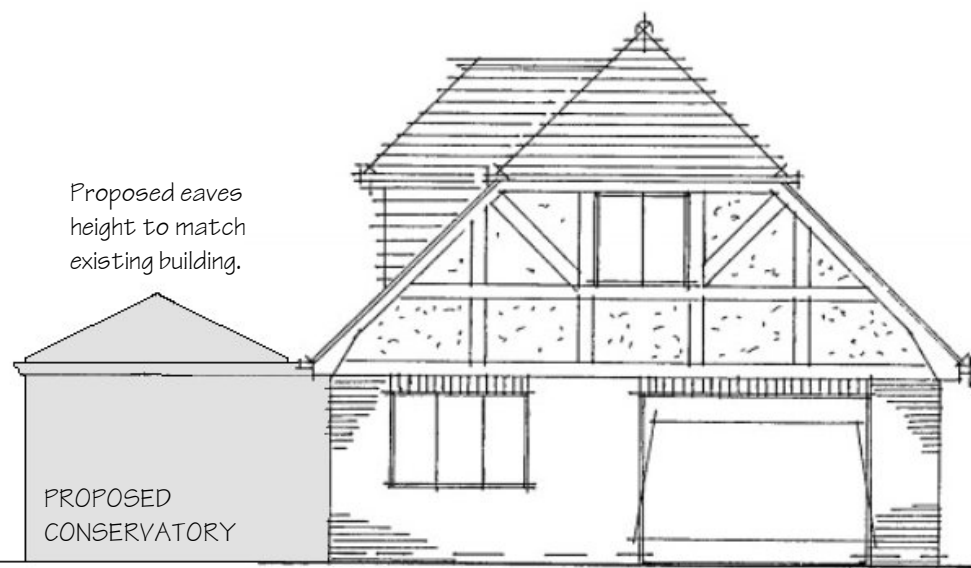


WEST (front)

3.5m existing ground level to ridge.



NORTH


2.5m existing ground level to eaves.

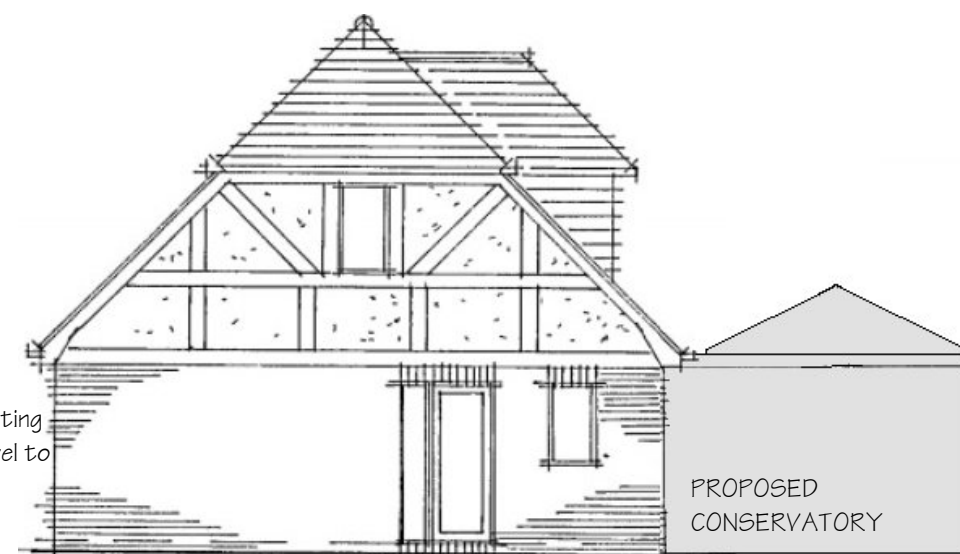

EAST


Conservatory base walls in facing brick to match existing outbuilding.

Windows, doors and roof frame all in white upvc to match existing outbuilding.

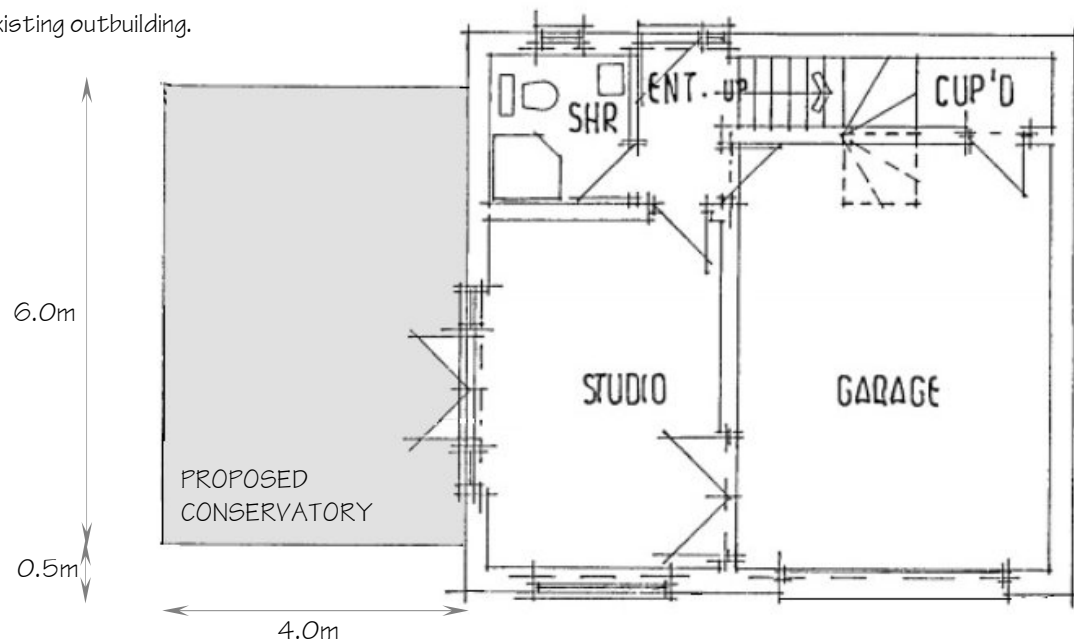

GROUND


SEAVIEW AVENUE FRONTAGE

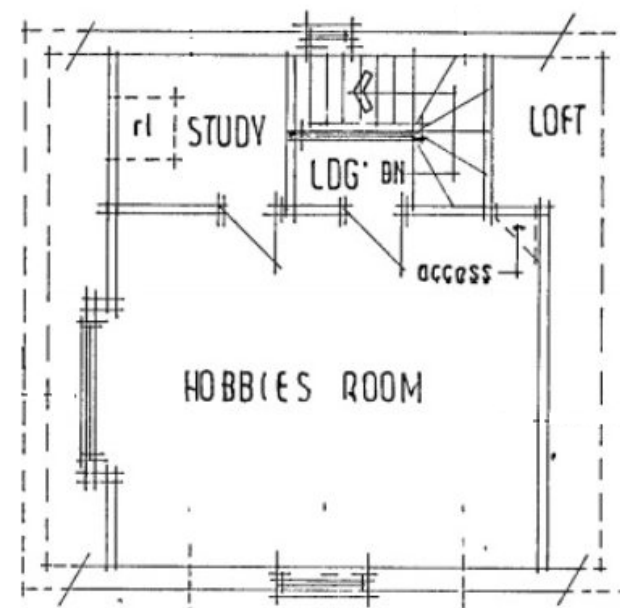

FIRST

Existing garage outbuilding granted permission April 2009. Application reference EP/26/09/

ARCHITECTURAL DESIGN

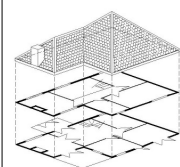

01730 268719
07878 068787
saxon-end@tiscali.co.uk

Saxon End
Bordean
Petersfield
Hampshire
GU32 1EP

Client

MR & MRS SKILTON


Job

8 SEAVIEW AVENUE,
EAST PRESTON

Drawing

COPYRIGHT ©

EXISTING FLOOR PLAN &
ELEVATIONS WITH PROPOSED
CONSERVATORY OUTLINED

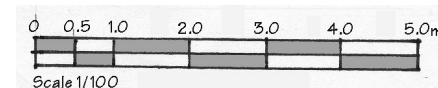

Date Nov 2018

Ref

SK/18/001