


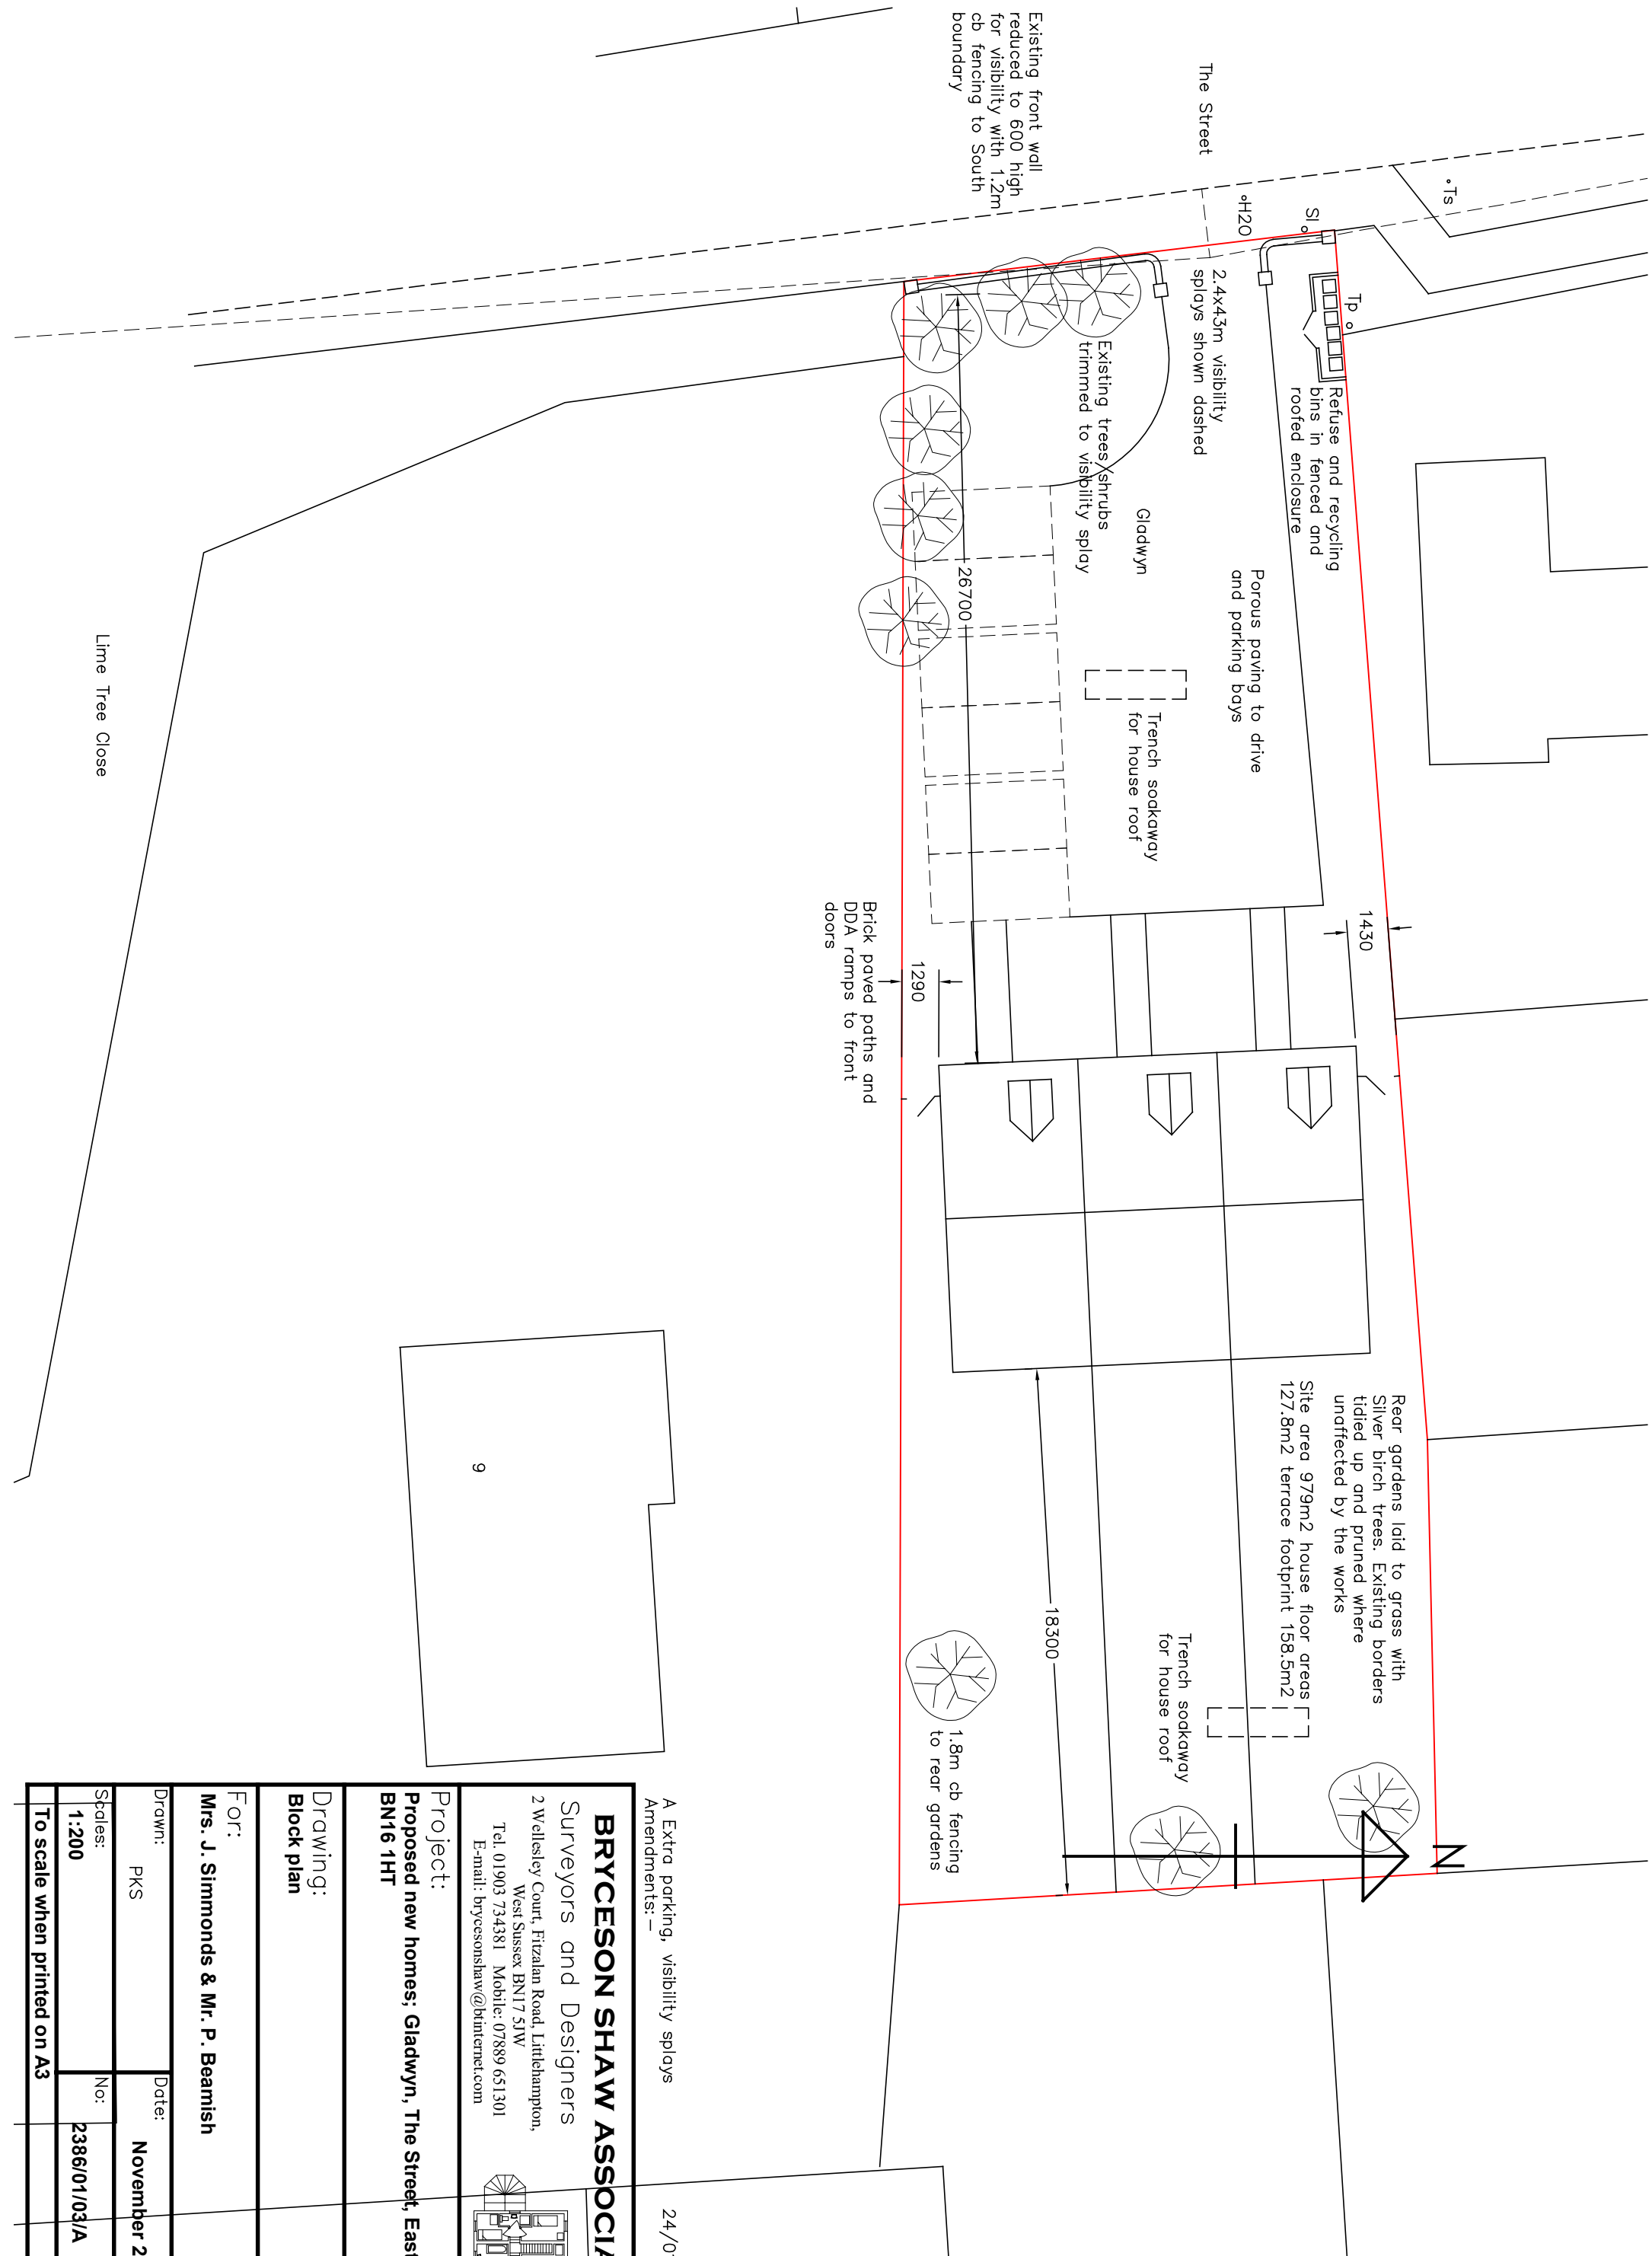

BRYCESON SHAW ASSOCIATES			
Surveyors and Designers			
2 Wellesley Court, Fitzalan Road, Littlehampton, West Sussex BN17 5JW			
Tel. 01903 734381 Mobile: 07889 651301			
E-mail: brycesonshaw@btinternet.com			
			
Project: Proposed new homes; Gladwyn, The Street, East Preston BN16 1HT			
Drawing: Block plan			
FOR: Mrs. J. Simmonds & Mr. P. Beamish			
Drawn: PKS	Date: November 2018		
Scales: 1:200	No: 2386/01/03/A		
To scale when printed on A3			

DISTRICT COUNCIL FD/4708/2018