
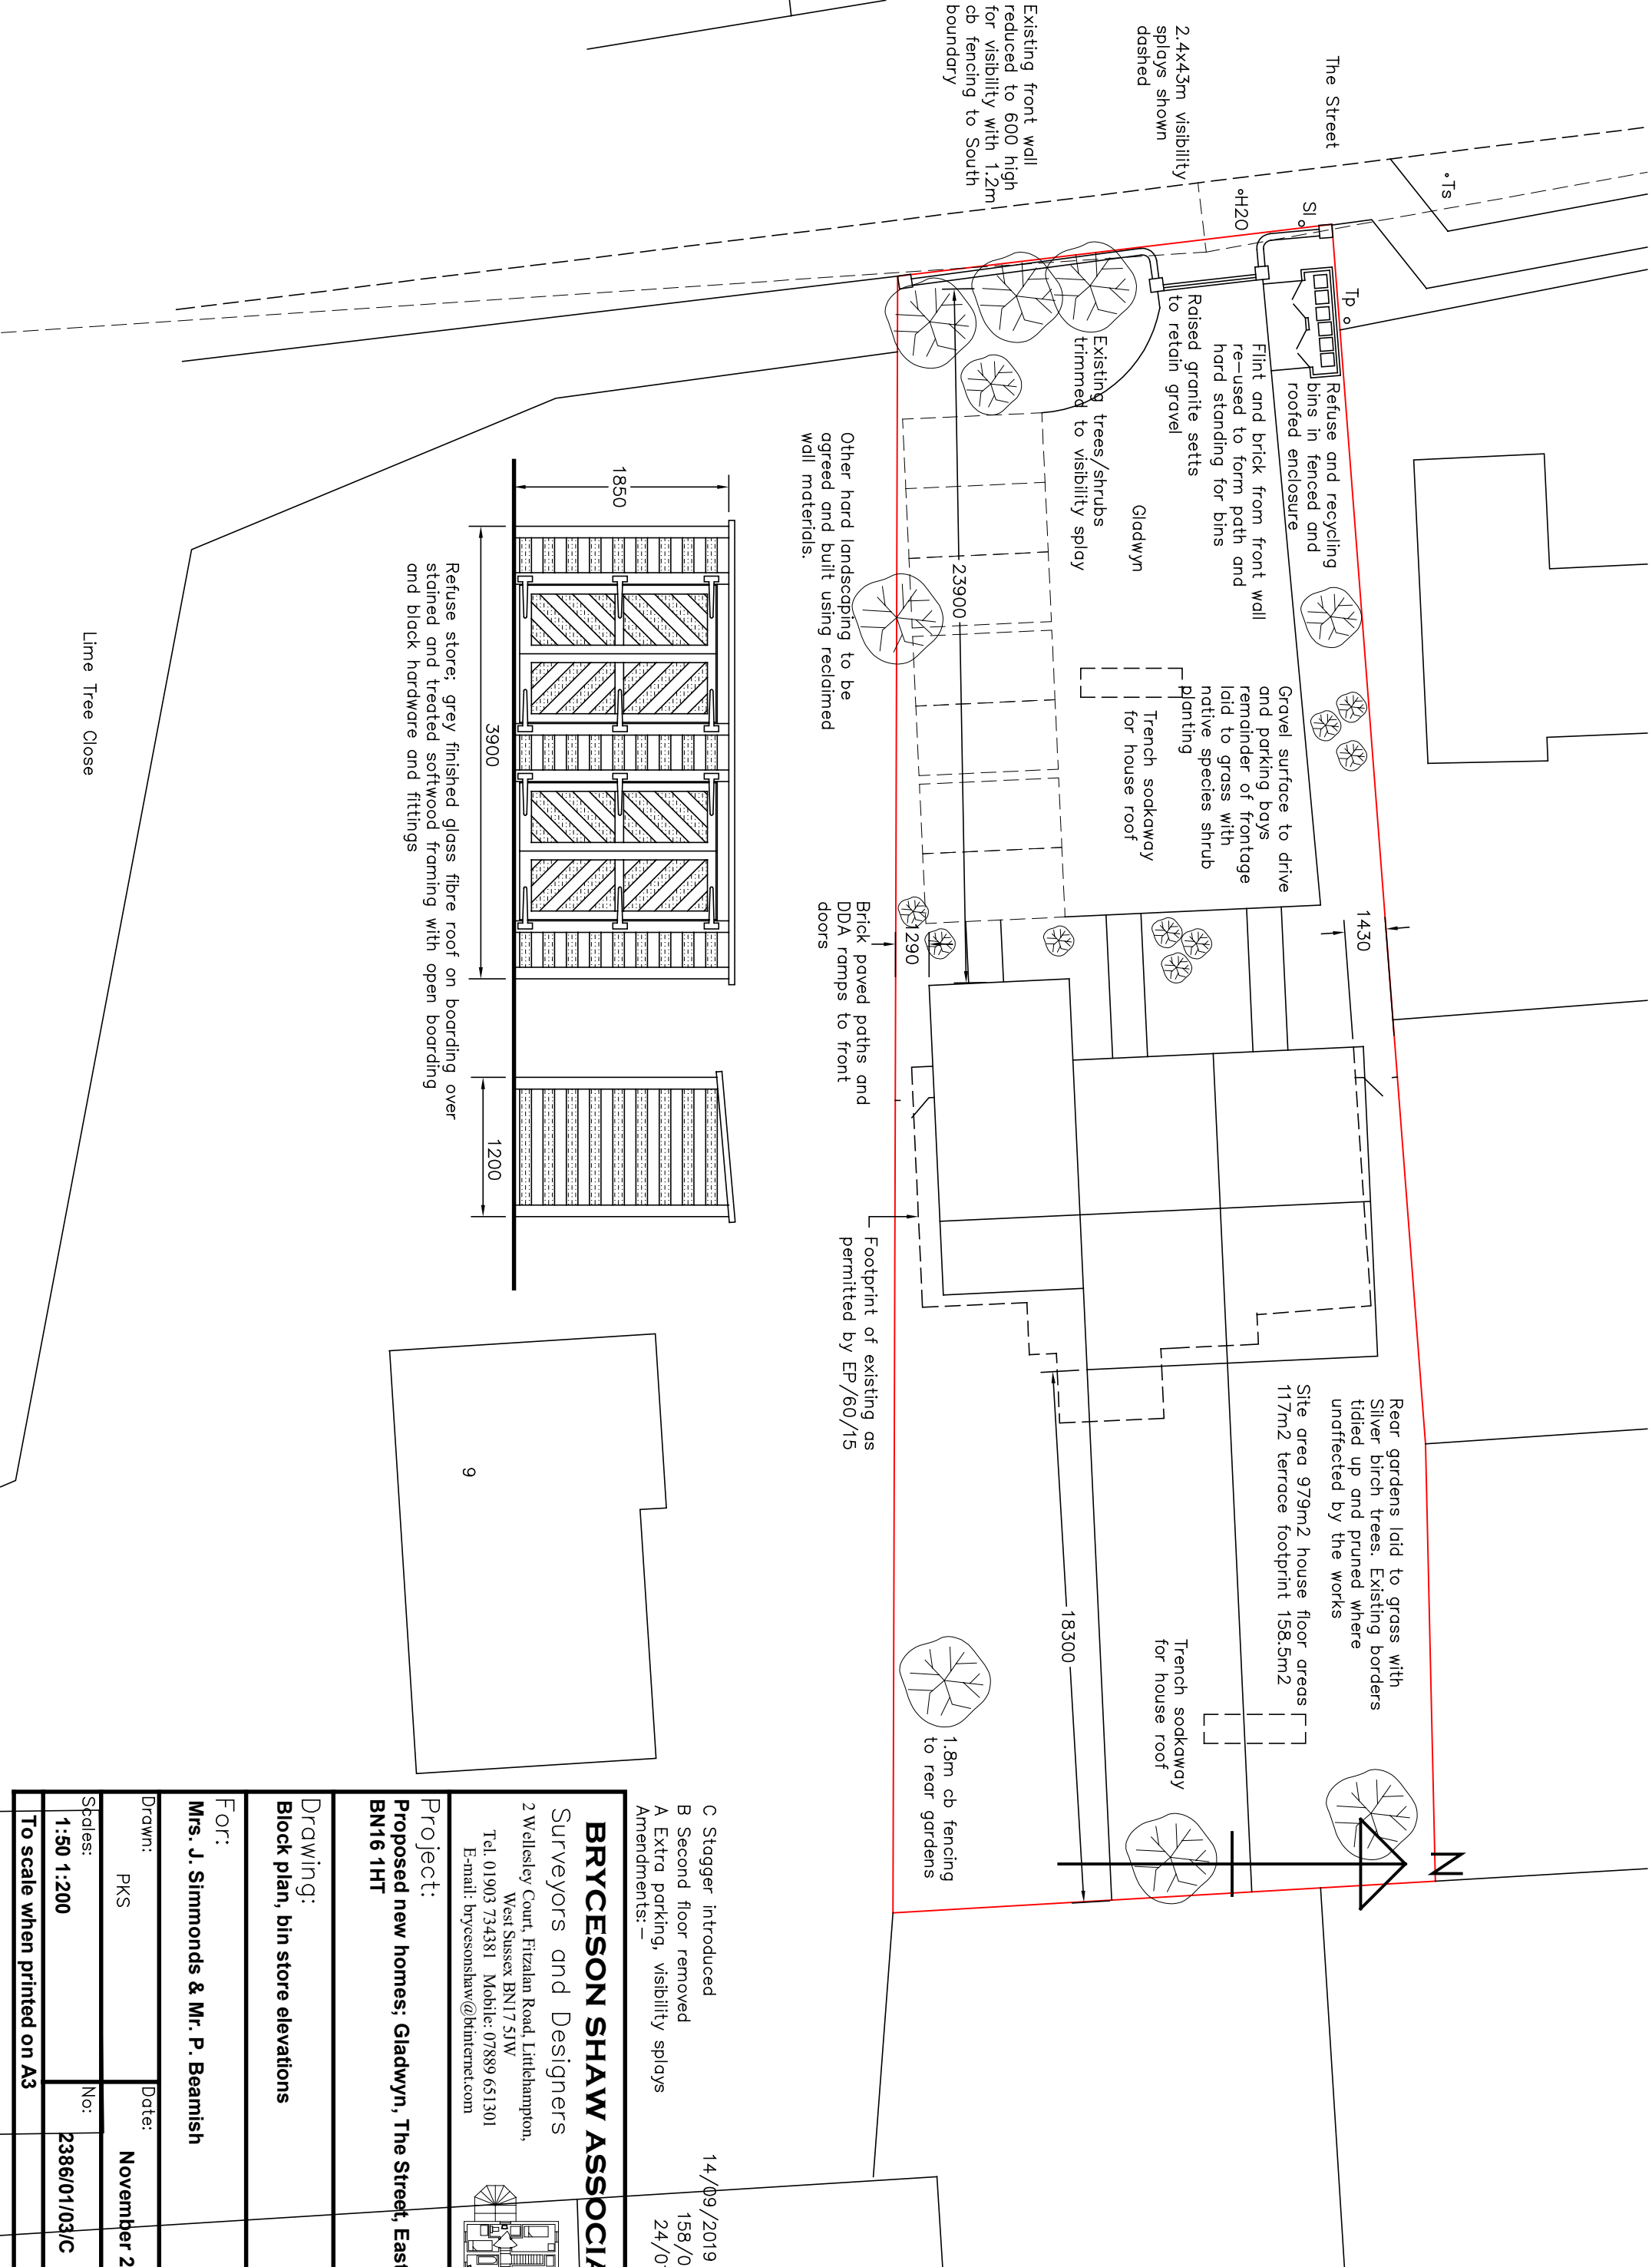


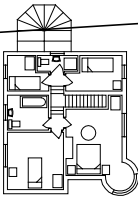

BRYCESON SHAW ASSOCIATES			
Surveyors and Designers			
2 Wellesley Court, Fitzalan Road, Littlehampton, West Sussex BN17 5JW Tel: 01903 734381 Mobile: 07889 651301 E-mail: brycesonshaw@btinternet.com			
			
Project: Proposed new homes; Gladwyn, The Street, East Preston BN16 1HT			
Drawing: Block plan, bin store elevations			
For: Mrs. J. Simmonds & Mr. P. Beamish			
Drawn: PKS		Date: November 2018	
Scales: 1:50 1:200		No: 2386/01/03/C	
To scale when printed on A3			