




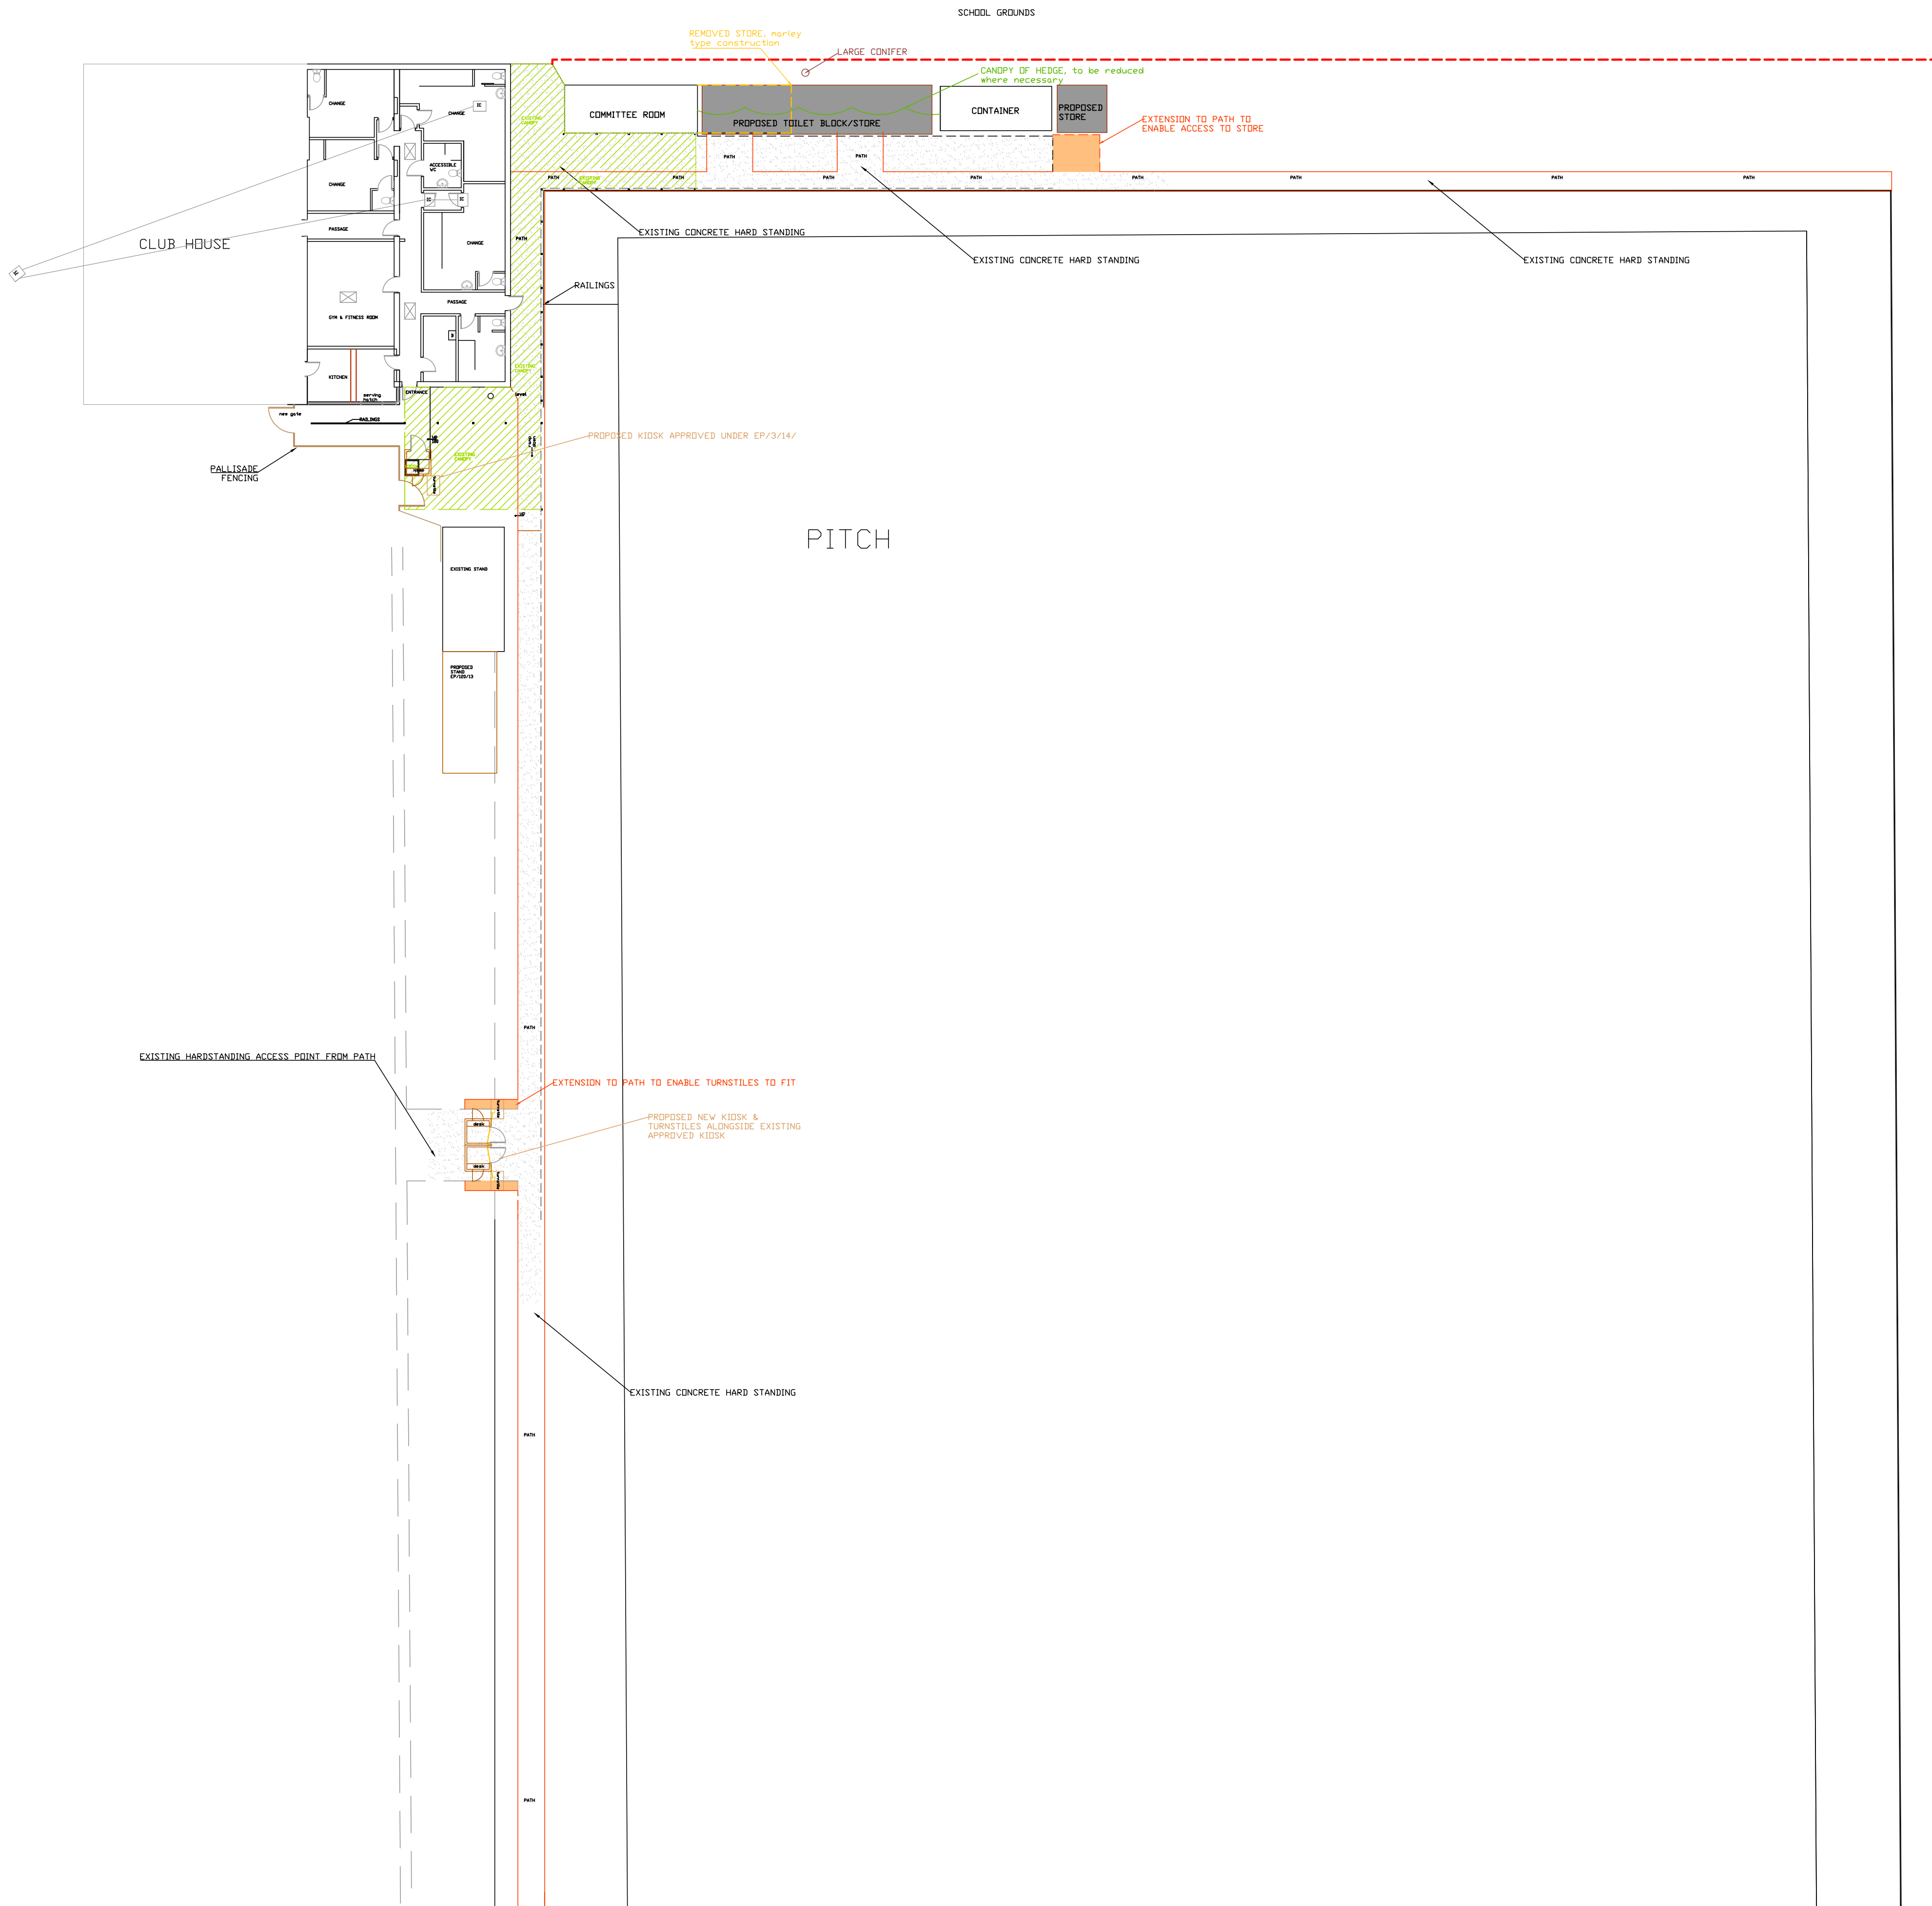

BLOCK PLAN 1:200

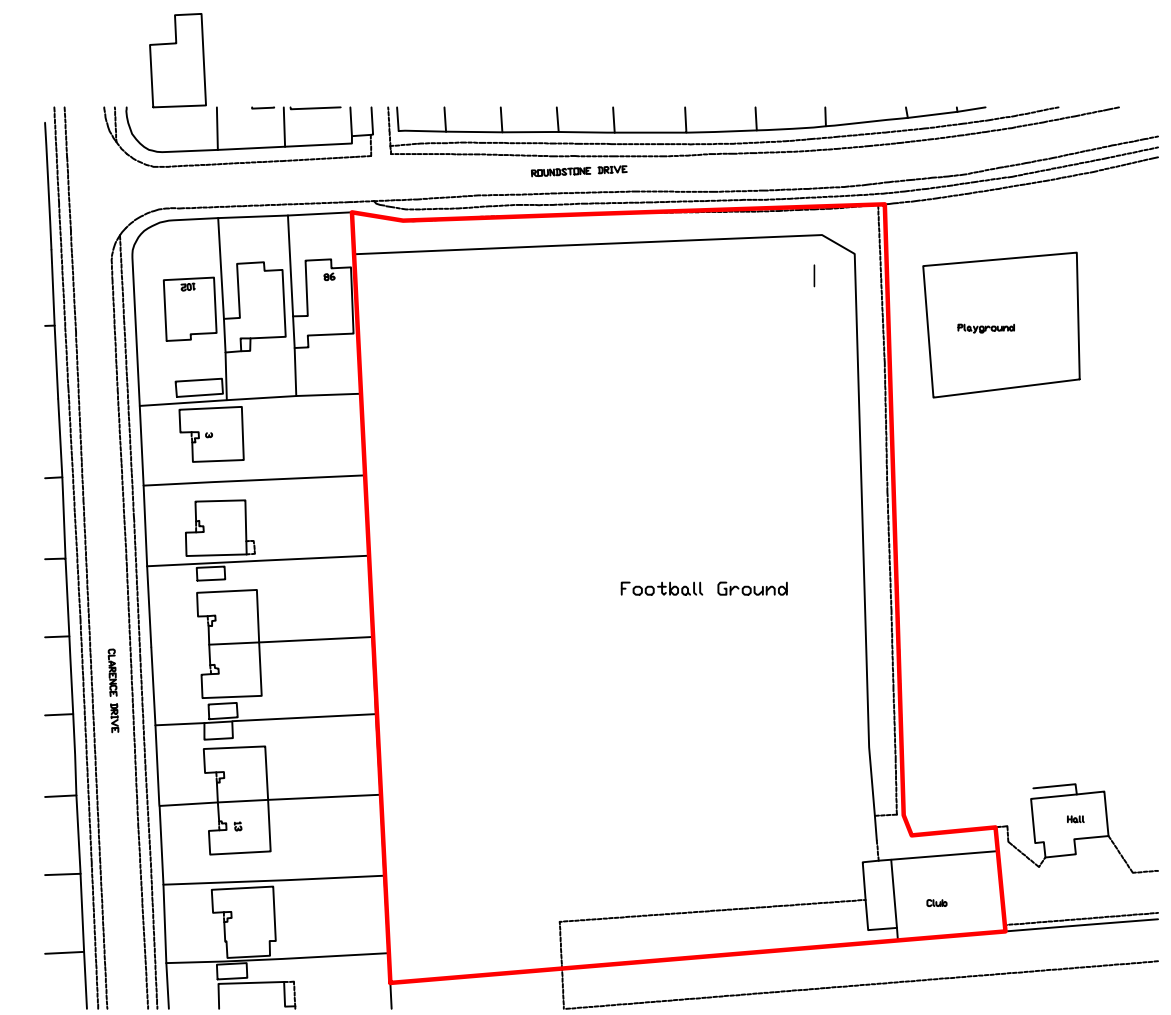

LOCATION 1:1250

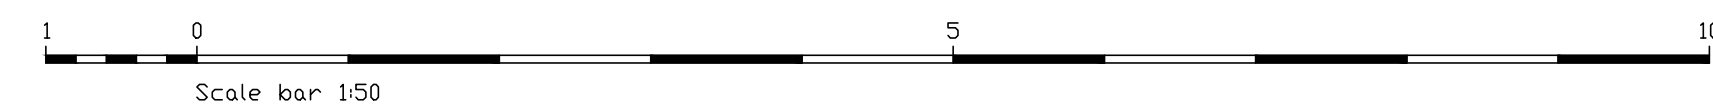

All dimensions to be checked on site prior to commencement of work, except for planning purposes.			
This drawing is the copyright of CALDOTECH LTD and may not be copied, altered or reproduced in any way without written authority.			
CALDOTECH LTD 10-11 WILLOWHAYNE CRESCENT EAST PRESTON WEST SUSSEX BN16 1NS Telephone 01903 859176			
PROPOSED BLOCK & LOCATION East Preston Sports & Social Club (Football Club) Lashmar Road East Preston West Sussex, BN16 1ES			
CLIENT Mr Andy Parsons			
R1	STORE ROOM ADDITION	KW	20/08/17
R2	ADDITIONS FOR PLANNING APP	KW	30/01/18
R3	North Point	KW	27/02/18
Issue	Details	By	Date
SCALE AS SHOWN on A1			
DATE 27/02/18			
DRAWING NUMBER 17002/03R3			