


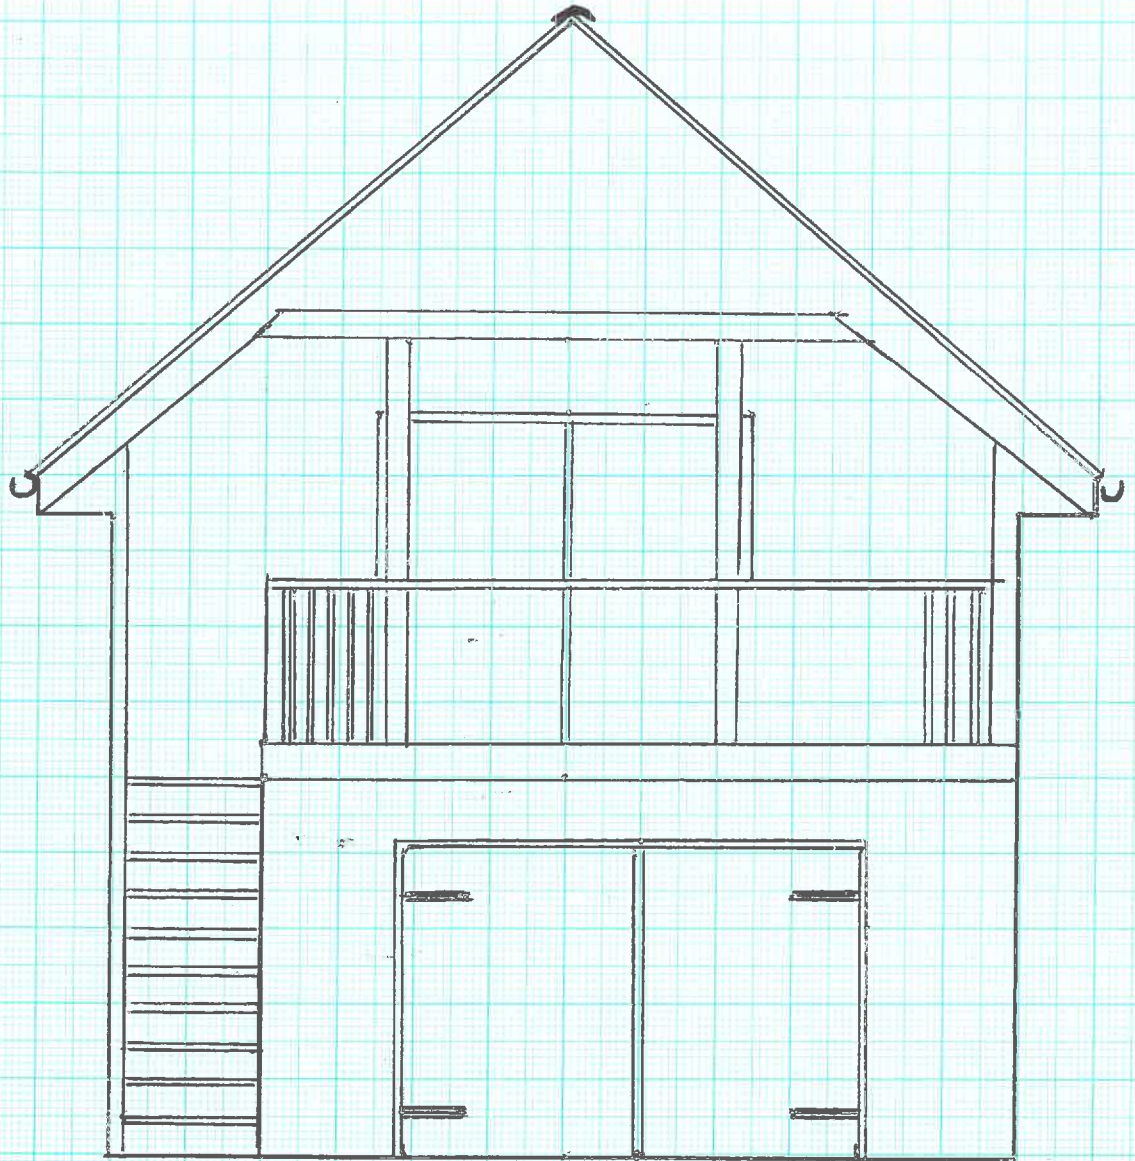

EXISTING FRONT(S)
ELEVATION
SCALE : 1:50