


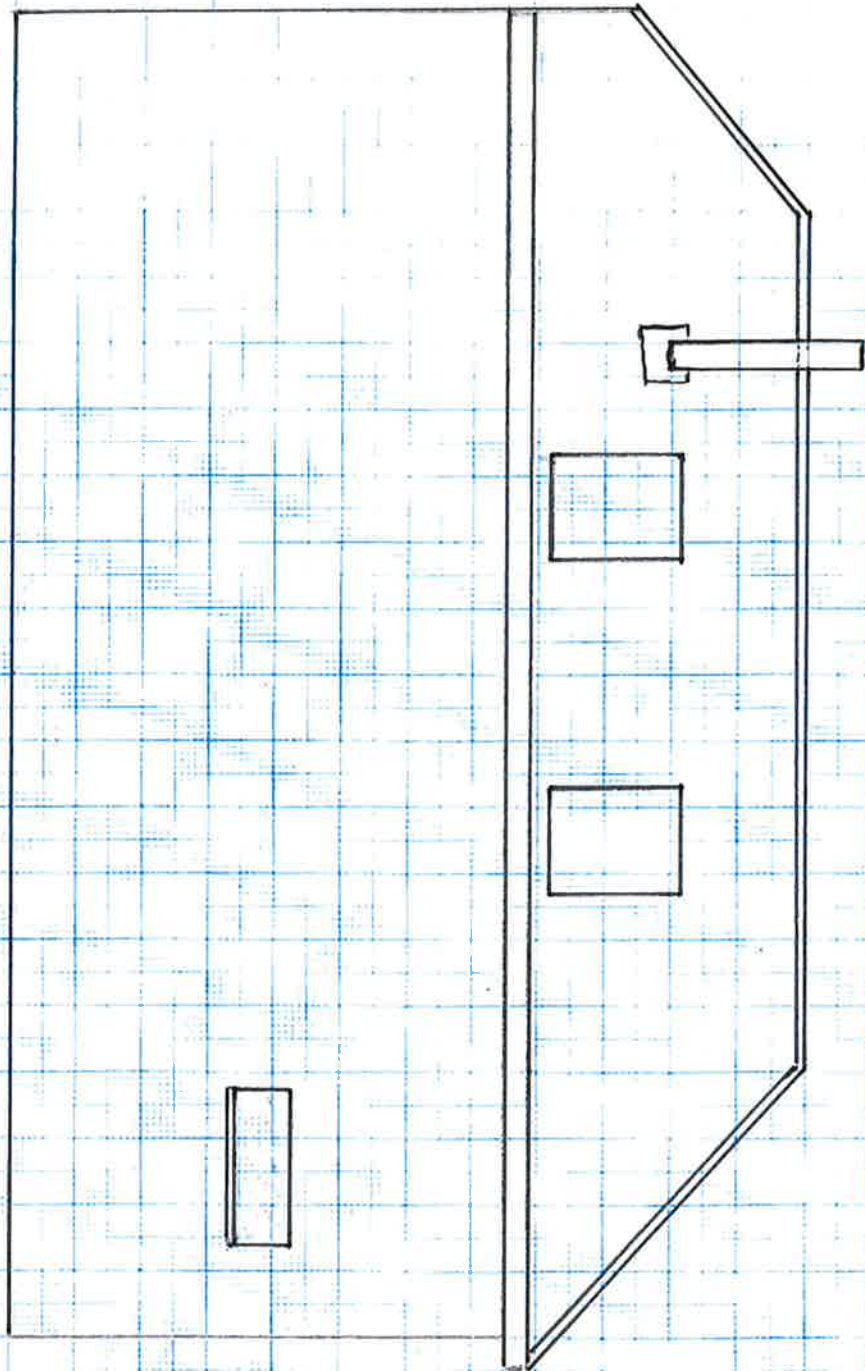

SIDE ELEVATION (E)

SCALE=1:50