


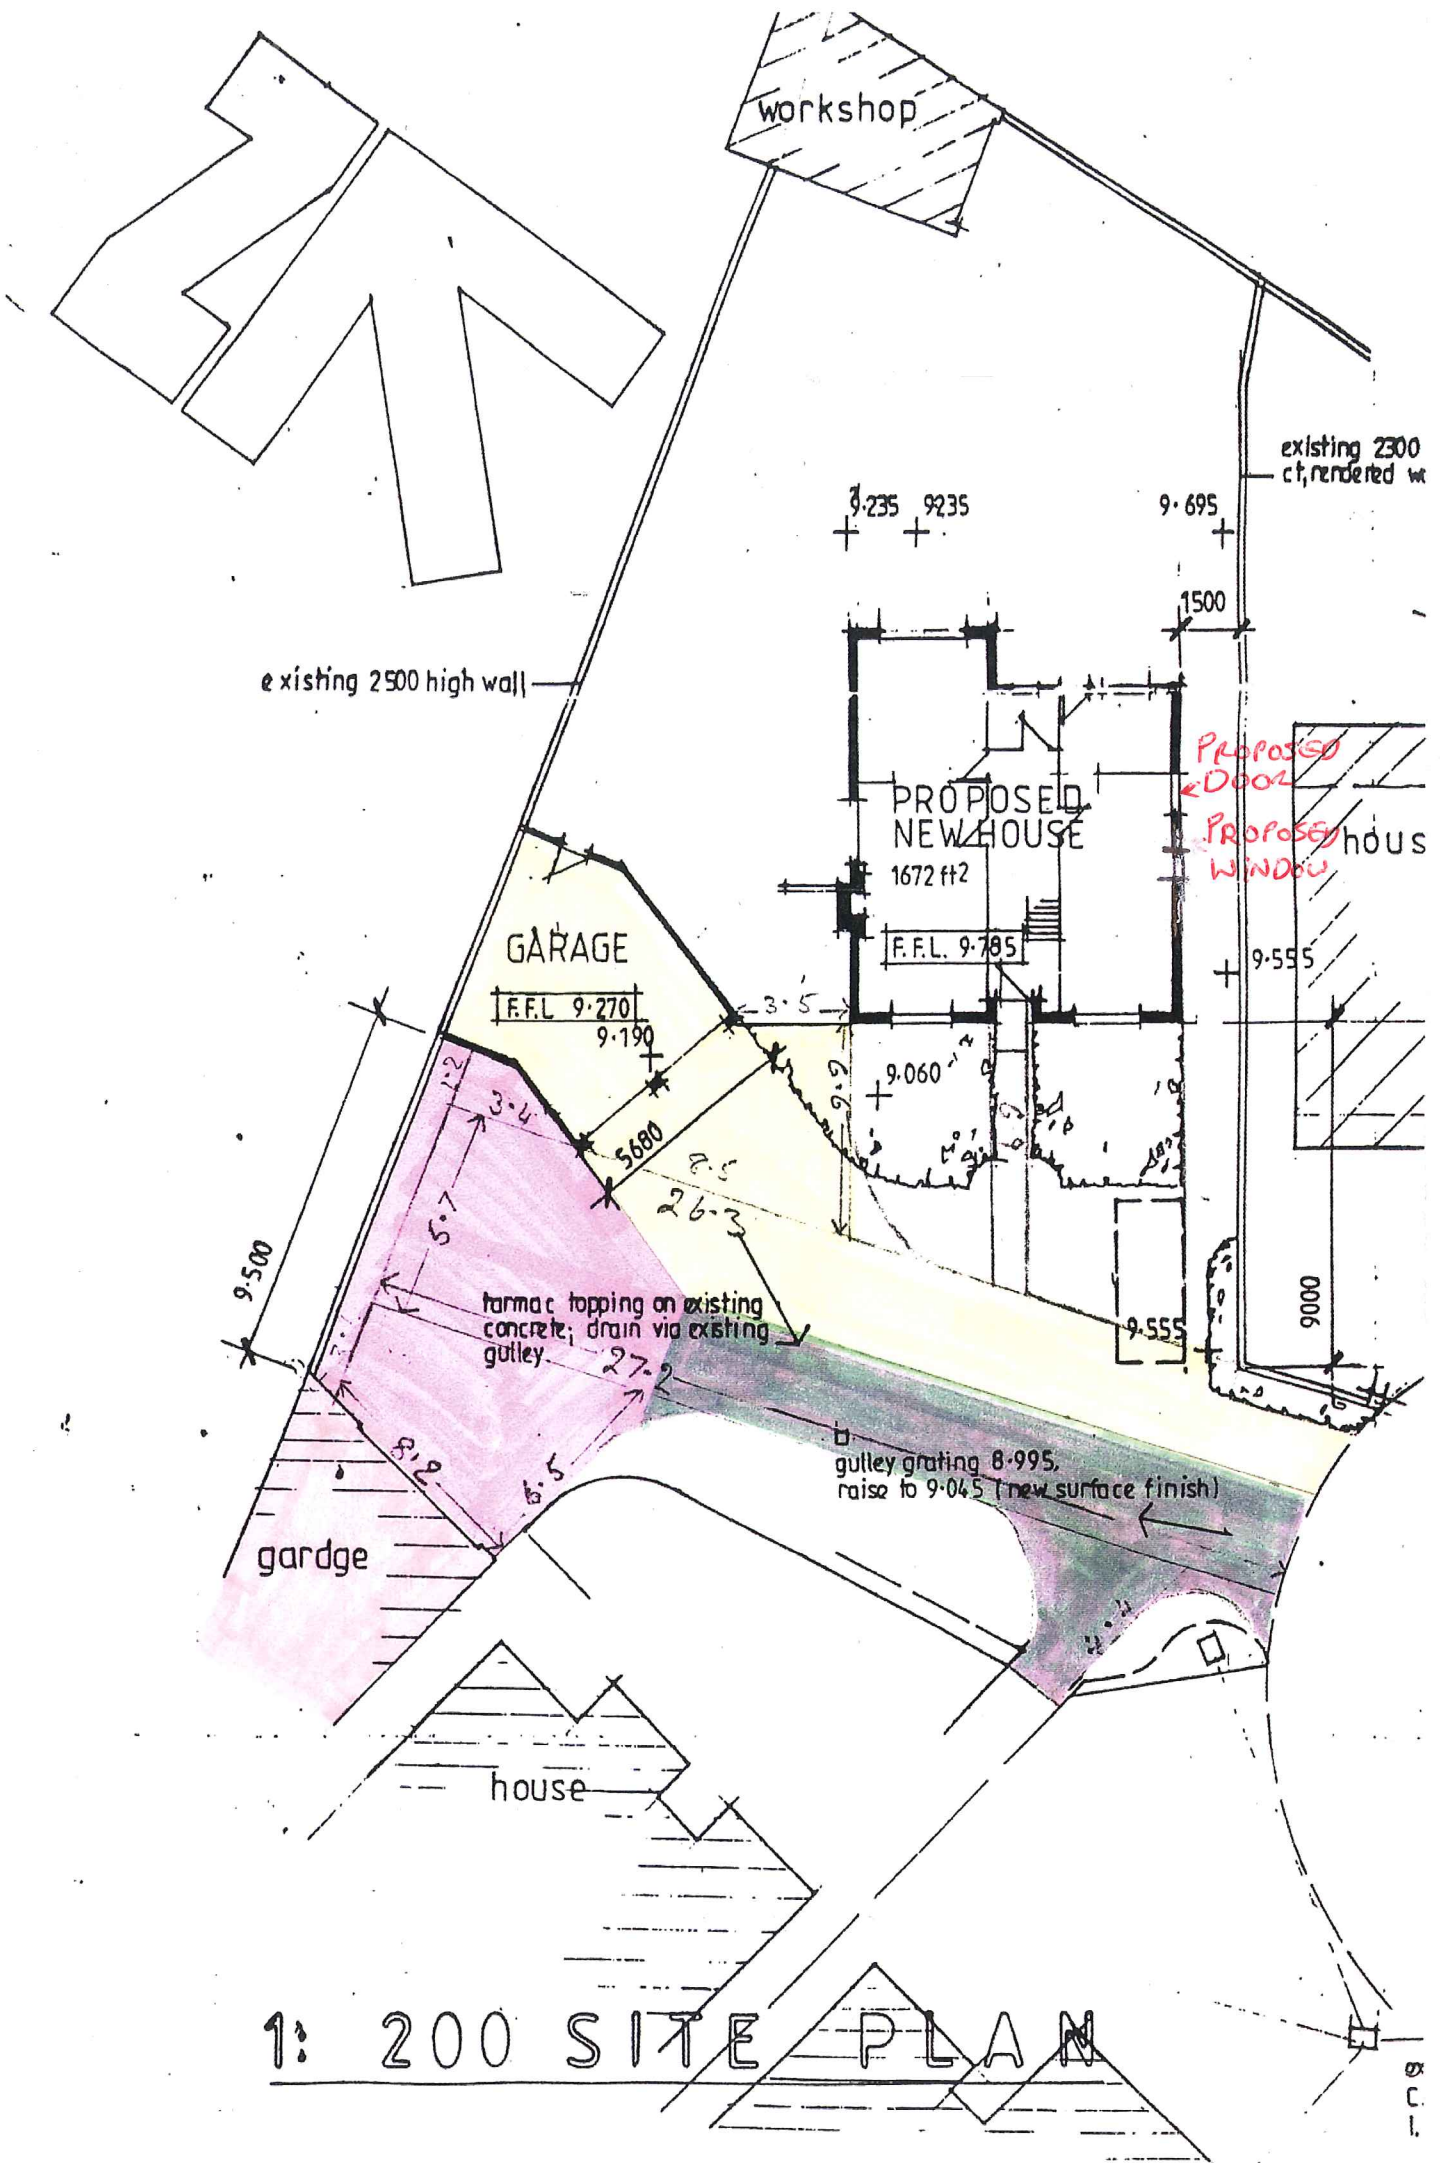

1: 200 SITE PLAN