


NOTE:
This drawing is to be read in conjunction with the Construction Notes and Structural Engineer's details.
The Contractor is responsible for all setting out and must check levels and dimensions on site before ordering materials or commencing work.
Refer to written dimensions only. Do not scale from drawings, except for the purposes of Planning assessment.
The Architect is to be immediately notified of any omissions or discrepancies.
Building work should not commence until all statutory approvals have been granted, i.e. Planning, Building Control, etc.
If a public sewer is discovered, consent to 'Build-over/Close-to' may be required from the Water Authority.

PARTY WALLS:
Work to Party Walls (including insertion of flashings, beam bearings, etc) are subject to Party Wall agreements with neighbours and are to be arranged by the Client in accordance with the Party Wall Act (i.e. Providing two months written notice)

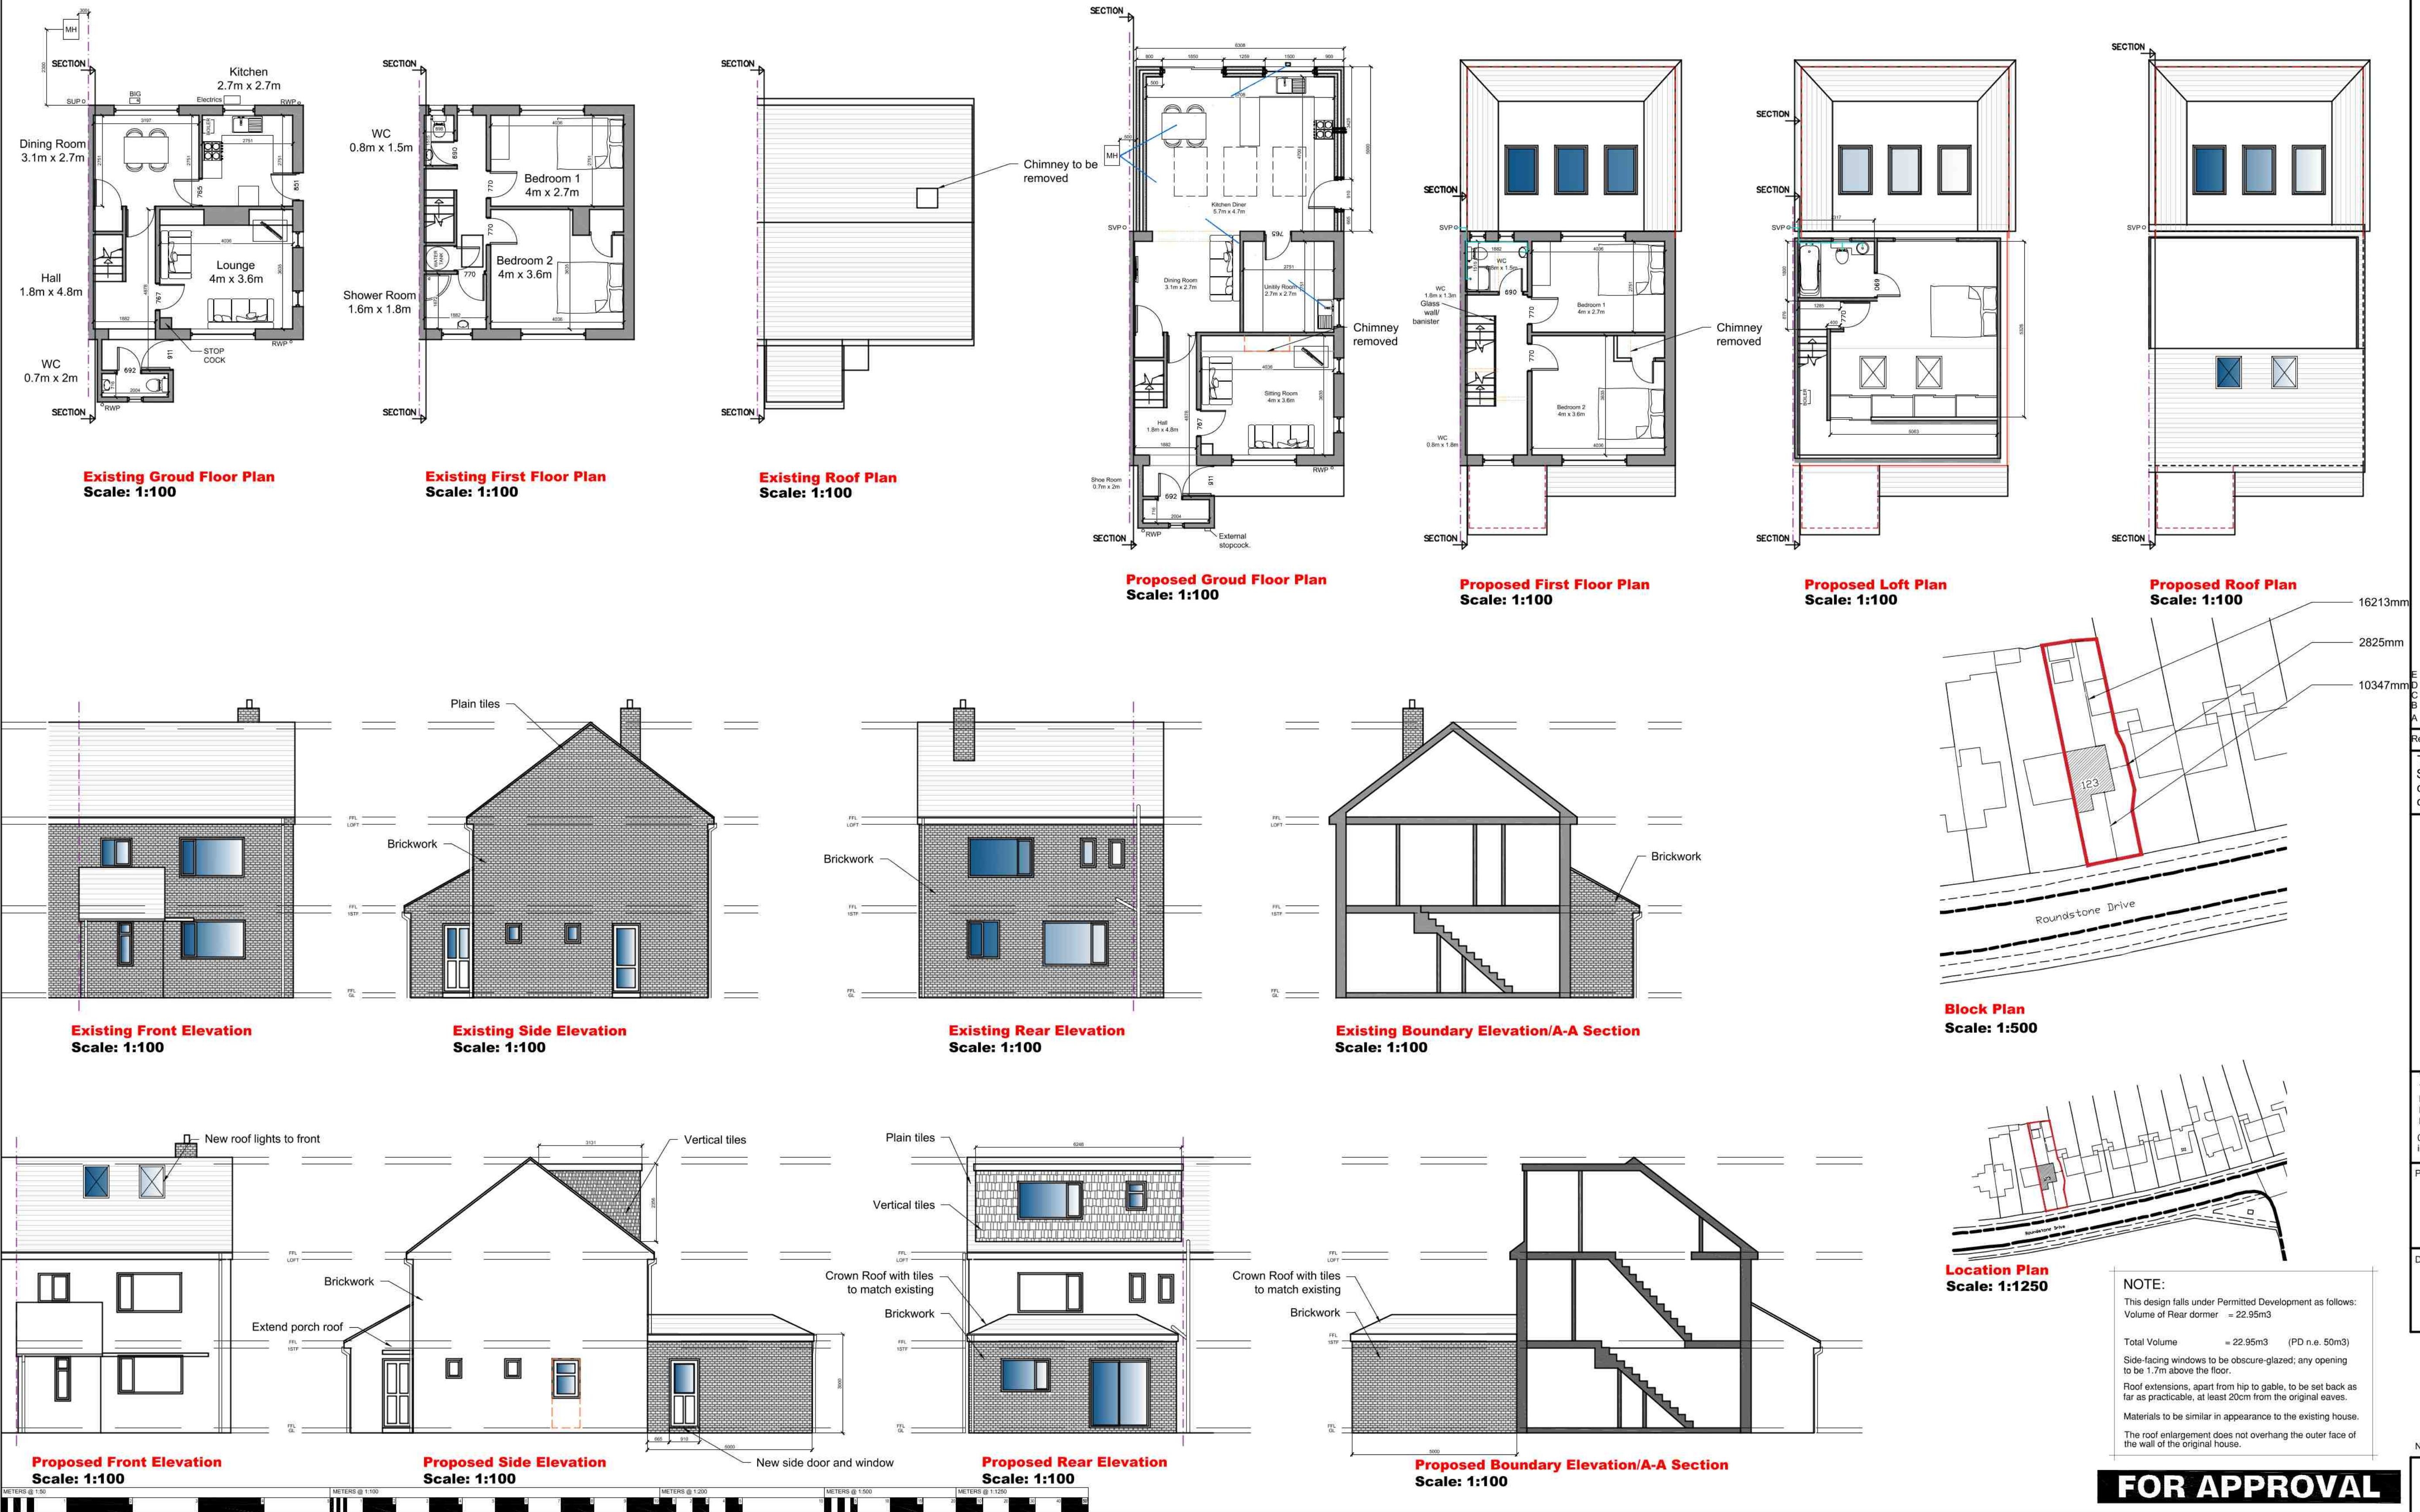

Revision	Date	Details	Initials
E	19/02/2020	Planning Amendments	DLS
D	19/02/2020	Planning Amendments	DLS
C	10/02/2020	Client Amendments	DLS
B	04/02/2020	Client Amendments	DLS
A	03/02/2020	Client Amendments	DLS


These drawings and designs are the property of Shear Architectural Design Ltd and must not be copied, retained, or used without prior written consent. © Copyright



Top Floor
Trafalgar House
Newhaven
East Sussex
BN9 9DD
07881 656512
info@sheararchitecturaldesign.co.uk

PROJECT:
123 Roundstone Drive
Littlehampton
BN16 1EN
West Sussex

DRAWING TITLE:
Rear Ground Floor extension

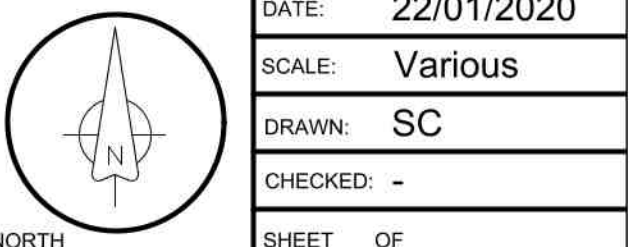

DATE: 22/01/2020	SCALE: Various	DRAWN: SC	CHECKED: -
SHEET OF	22/01	SK1	E
PROJECT NUMBER:	DRAWING NUMBER:	REVISION:	