



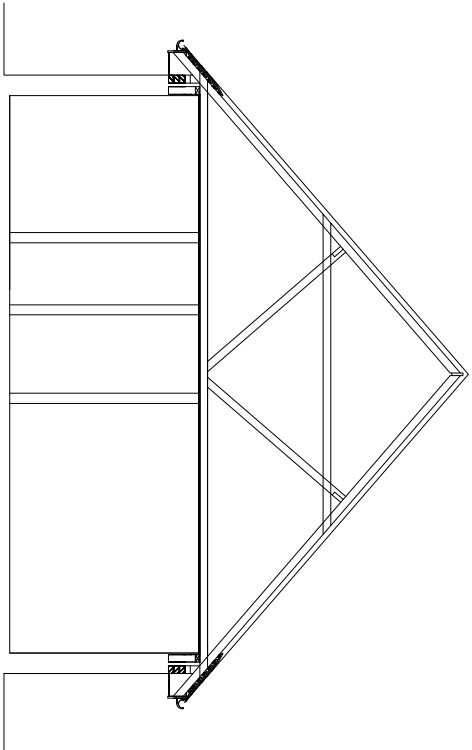

EXISTING CROSS SECTION

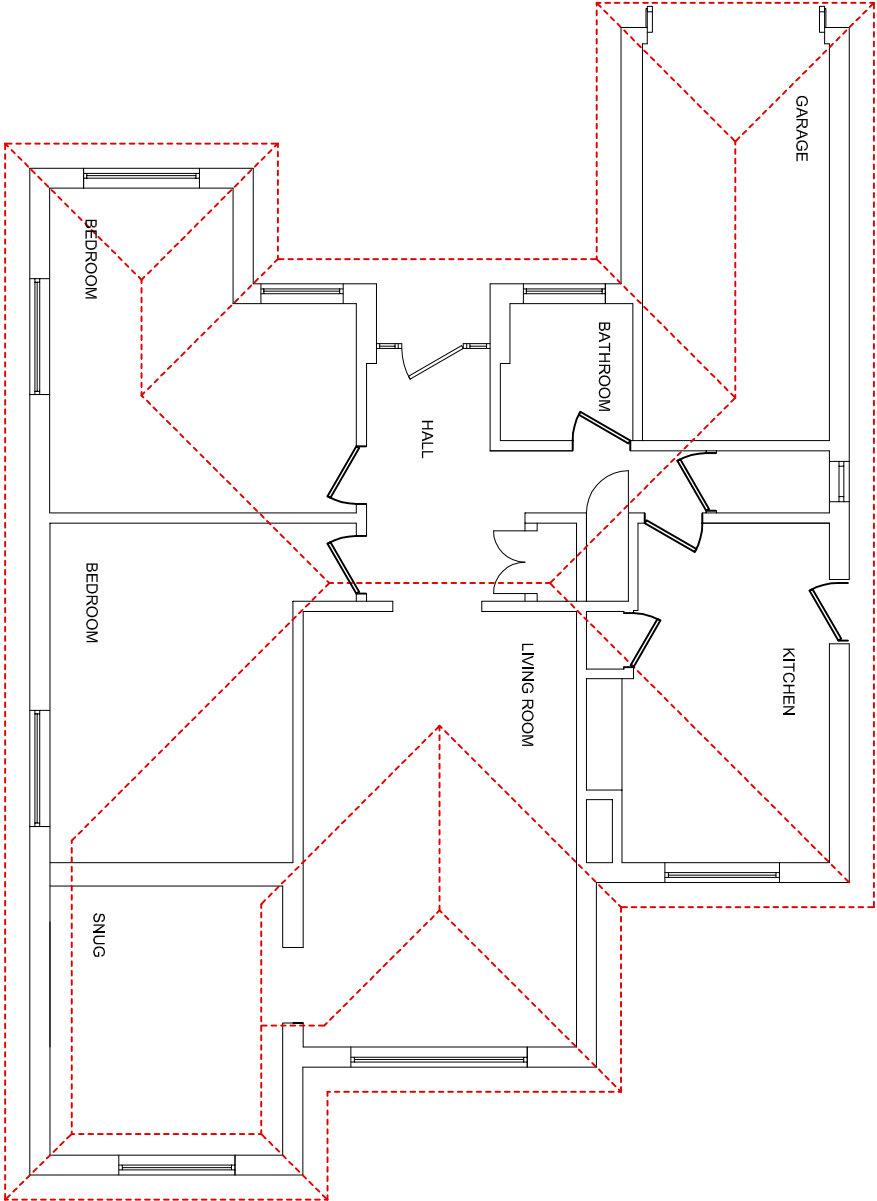

EXISTING FLOOR PLAN

General Notes:

Do not scale dimensions from this drawing, unless for Planning purposes.

The Contractor is responsible for checking all dimensions on site prior to commencement of the works.

This drawing is to be read in conjunction with the specification.

Brian Elstone Surveying Services Ltd Brian Elstone, MCIQB, IMapS, FCABE Building Surveyor and Architectural Consultant CDM Consultant 1 Herne Court, Station Road, Rustington, West Sussex, BN16 3BQ Phone: 01903 784884, Mobile: 07710 593021. Email: brian@elstone.biz			
Client: Mr and Mrs Green, 35 The Ridings, East Preston, BN16 2TW.		Revision	Date
Project: Loft Conversion.		Scale:	Date:
Drawing Title: Existing Floor Plan and General Section.		1:100	26/02/2022
		Drawn By:	BE
		Drawing Number:	1497/001-P
		Revision:	-