


General Notes:


Do not scale dimensions from this drawing, unless for Planning purposes.

The Contractor is responsible for checking all dimensions on site prior to commencement of the works.

This drawing is to be read in conjunction with the specification.

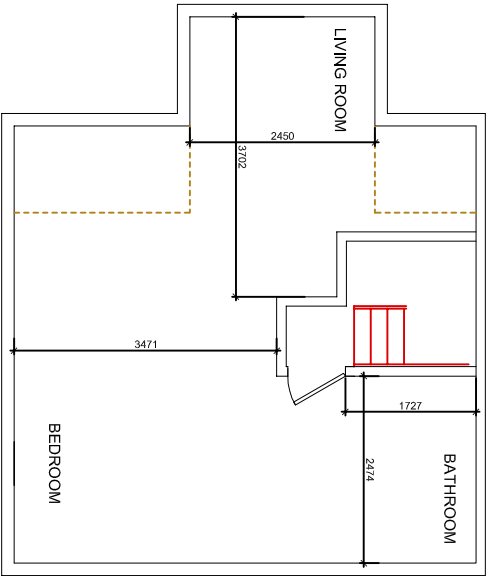

PROPOSED LOFT FLOOR PLAN

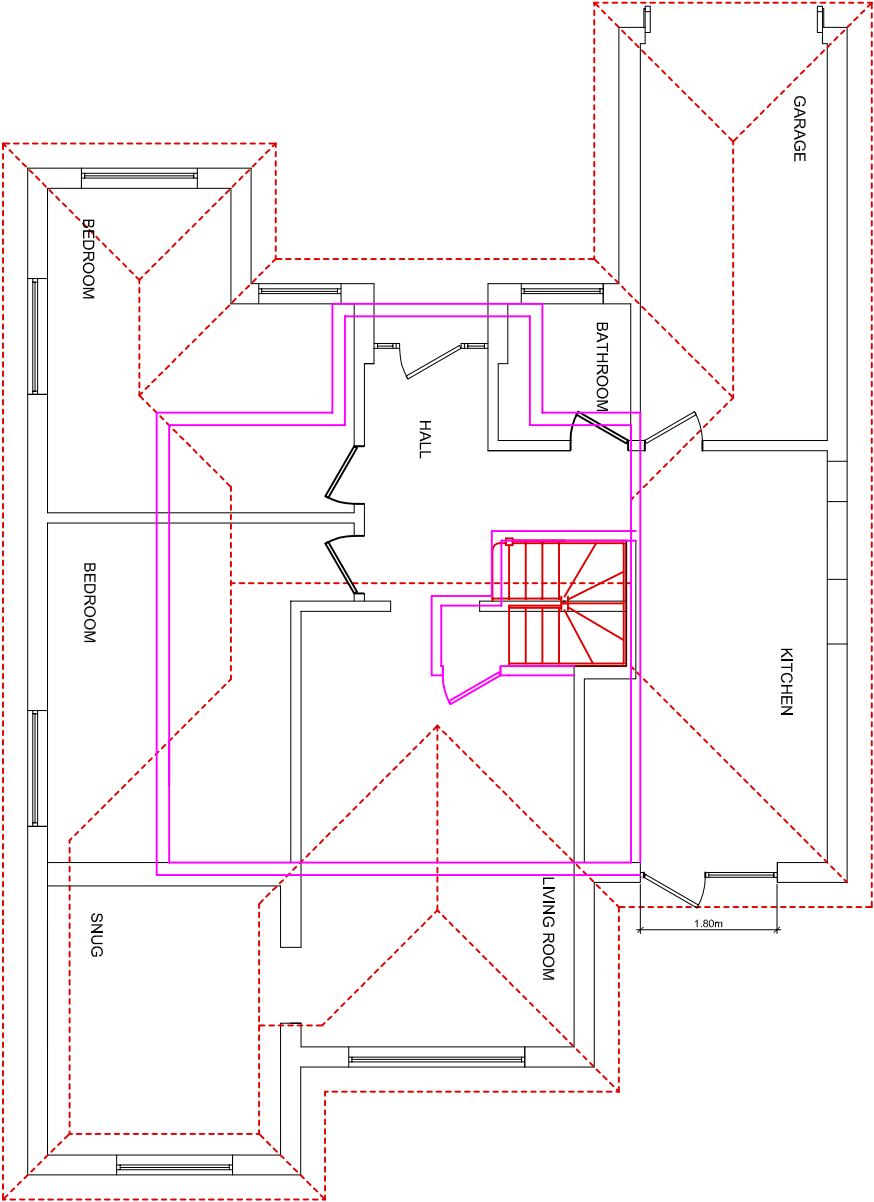

PROPOSED GROUND FLOOR PLAN

Brian Elstone Surveying Services Ltd Brian Elstone, MCIQB, IMapS, FCABE Building Surveyor and Architectural Consultant CDM Consultant 1 Herne Court, Station Road, Rustington, West Sussex, BN16 3BQ Phone: 01903 784884, Mobile: 07710 593021. Email: brian@elstone.biz			
Client:		Mr and Mrs Green, 35 The Ridings, East Preston, BN16 2TW.	
Project:		Loft Conversion.	
Drawing Title:		Proposed Floor Plans	
Revision	Date	Description	
Scale:	Date:	Drawn By:	
1:100	26/02/2022	BE	
Drawing Number:		Revision:	
1497/002-P		-	