

Important Customer Notes:

Please study these plans carefully and note the dimensions shown along with any comments. We would also ask that you pay particular attention to the actual position on the building and the location of any gable ends, boundaries & existing door or window locations, as these drawings will be issued to our builder. Any changes, errors or amendments to these drawings must be notified in writing by email or post immediately to the architect. We are not responsible for any errors and would further advise that NO changes can be made to these plans once work commences on site as it will be too late to make any amendments.

Notes: All dimensions shown are EXTERNAL, looking at your property from the garden, patio or service area, unless otherwise stated. All dimensions shown on the plans are EXTERNAL as indicated.

To calculate the approximate internal floor areas: (Use a box 5000mm wide x 1000mm projection externally (for a box 5000mm wide x 1000mm projection externally would have an internal floor area of 4400mm x 2700mm).

Specification:

- Frames: (PVCu Internally Beaded)
- External Frame Colour: White
- Internal Frame Colour: White
- Glazing: (Standard A Glass all frames)
- 20mm (800mm deep) System
- External Roof Colour: Ultra-Light Grey
- Internal Roof Colour: Ultra-Light Grey
- External Walls: Brickwork to be nearest match
- Internal Walls: Plaster
- Other Works:

REV	DESCRIPTION	BY	DATE
-----	-------------	----	------

Drawing Status:

PLANNING

Client:-

DARCY

Project:-

SINGLE STOREY EXTENSION
ON REAR ELEVATION

Address:-

73 THE RIDINGS
EAST, PRESTON, LITTLEHAMPTON
BN16 2TW

Title:-

EXISTING ELEVATIONS


DWG No.		DRAWING	
Doc Ref		Revision	
A001		1	
Drawn By	Date	Scale	Sheet
RB	25.2.2026	1:100	

ROOM OUTSIDE


Copies to Builders, Insurers, Main File, Planning and Manufacture. Any other copies to be notified to room 350586.

Copyright Reserved 2025 to be re-produced without written permission from the architect.


Existing Side Elevation

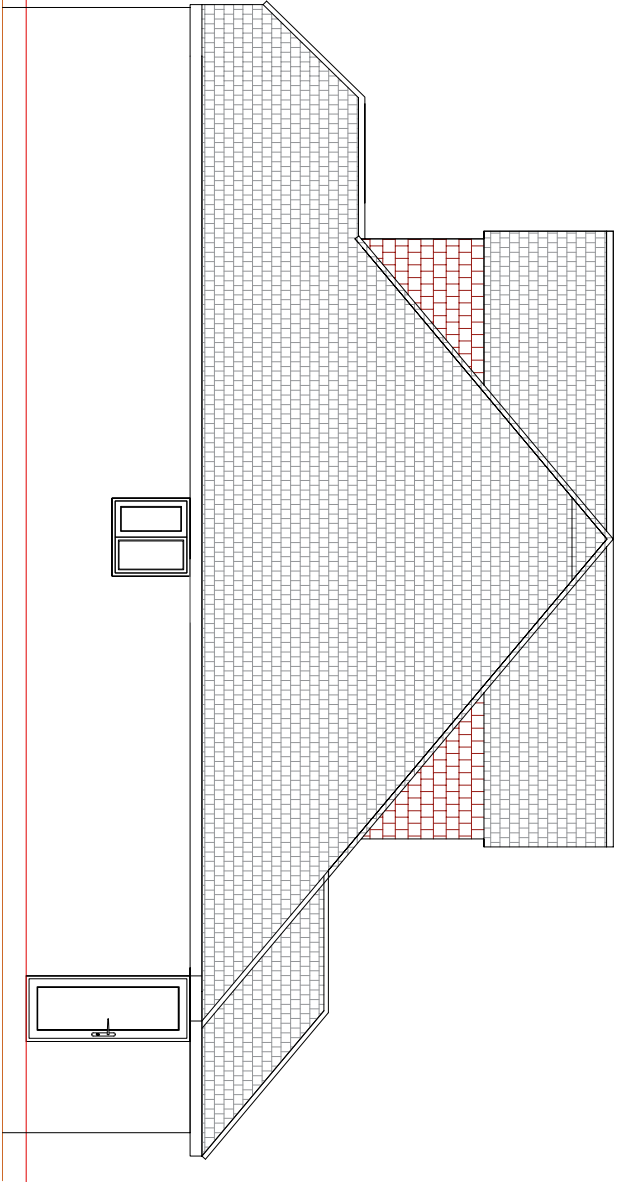


Existing Rear Elevation

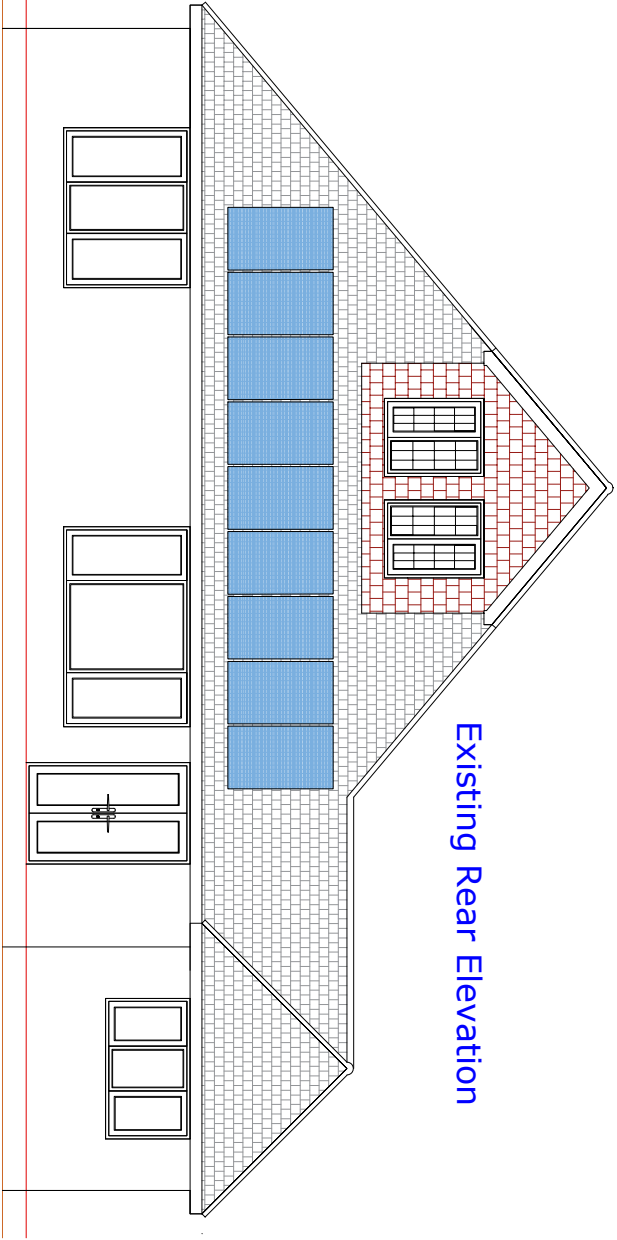

Existing Side Elevation

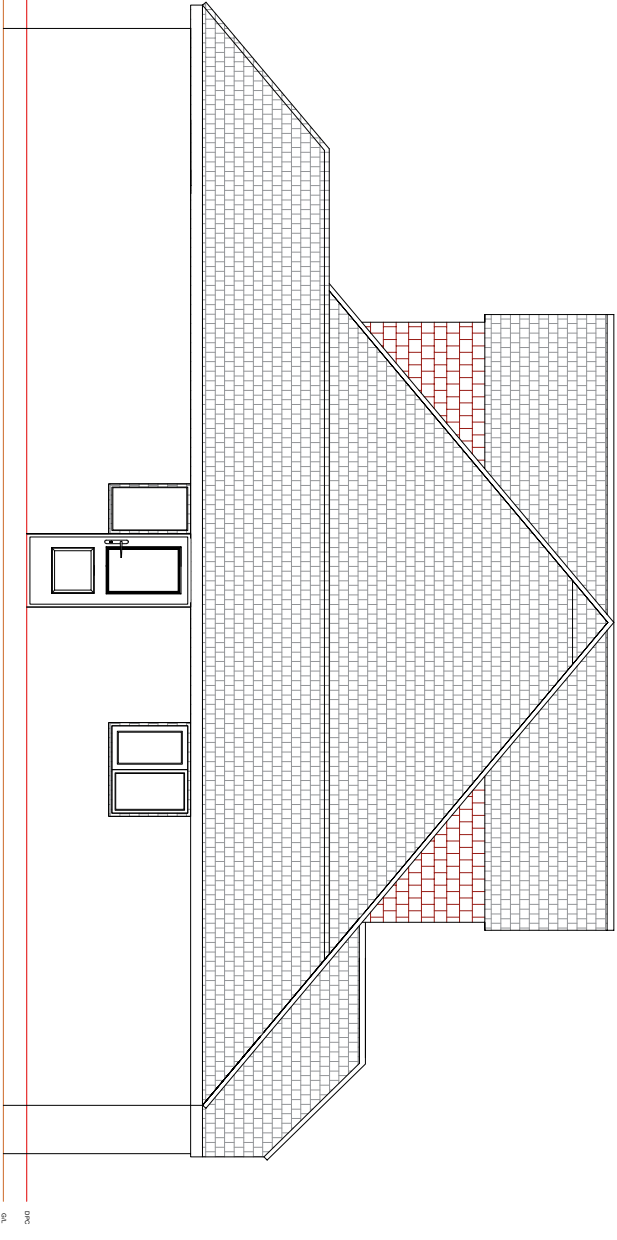

Existing Front Elevation

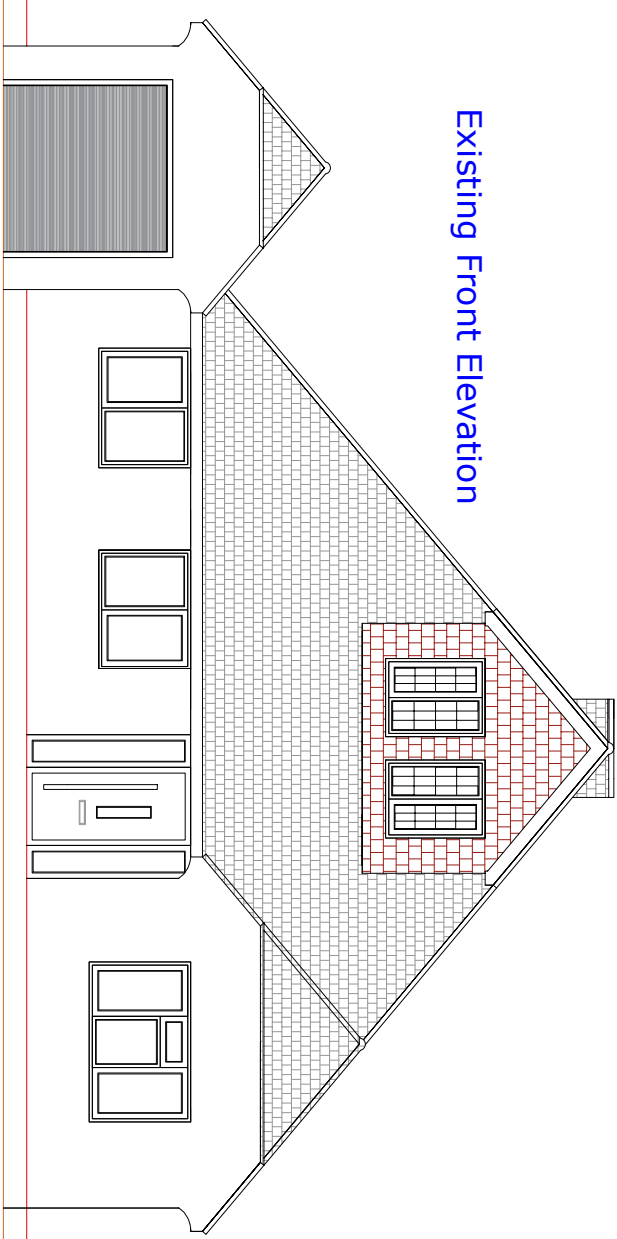

Scale bar:

