



Front Elevation

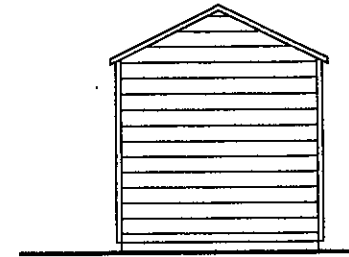


Rear Elevation

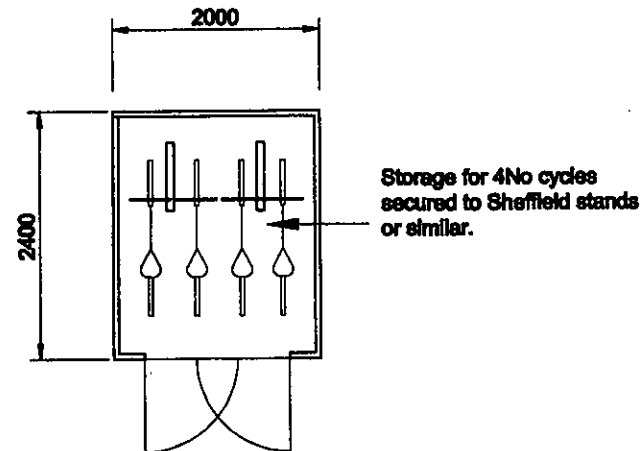

Plan

Scale - 1:50 @ A3

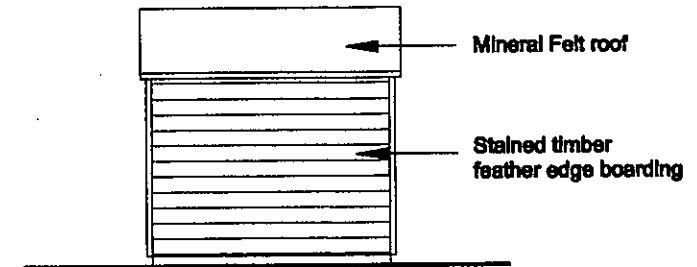

Side Elevation