



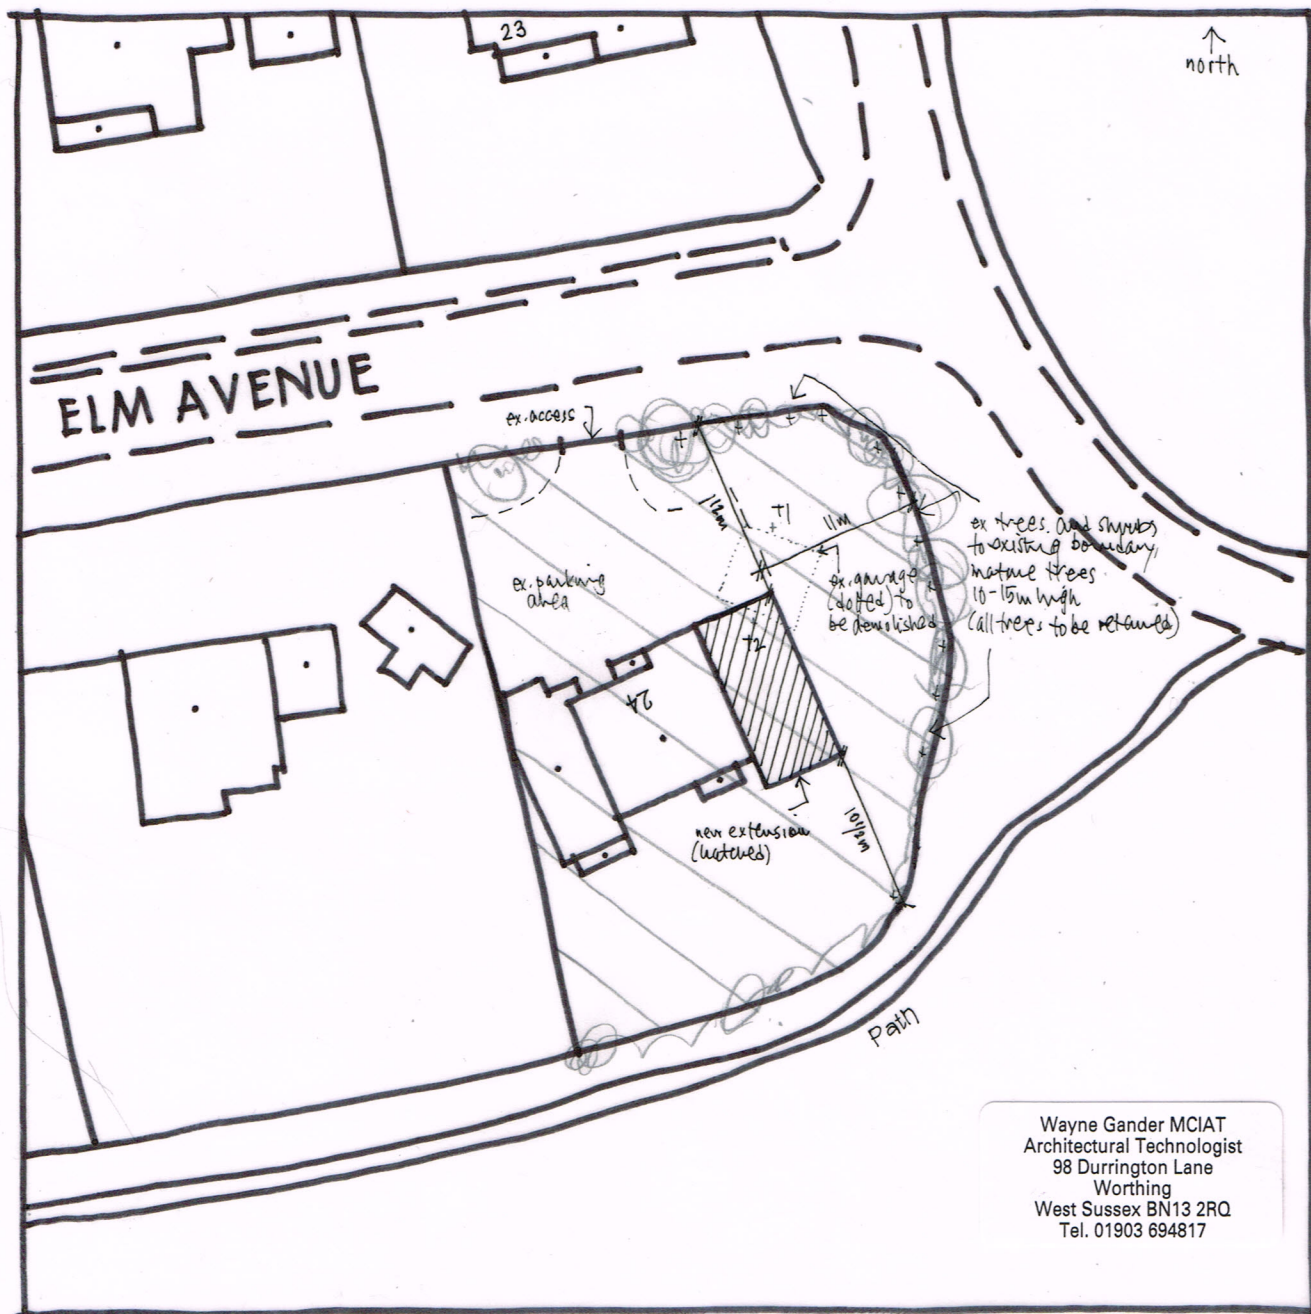


Wayne Gander MCIAT
Architectural Technologist
98 Durrington Lane
Worthing
West Sussex BN13 2RQ
Tel. 01903 694817

SITE PLAN 1:500

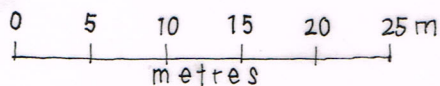

T1+T2 to be removed.

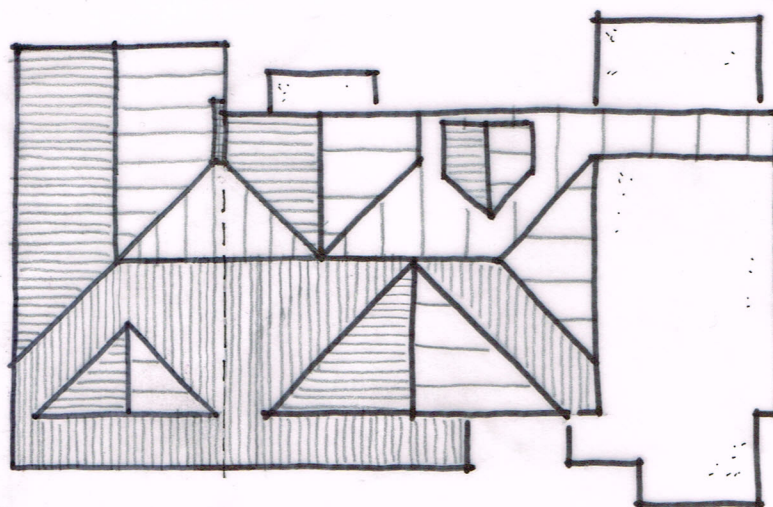

ROOF PLAN 1:200

C - roof plan updated 17/2/15

B - extension reduced in size 11/2/15

Revising A - dimensions to boundaries added 22/9/14

24 ELM AVENUE
EAST PRESTON C