




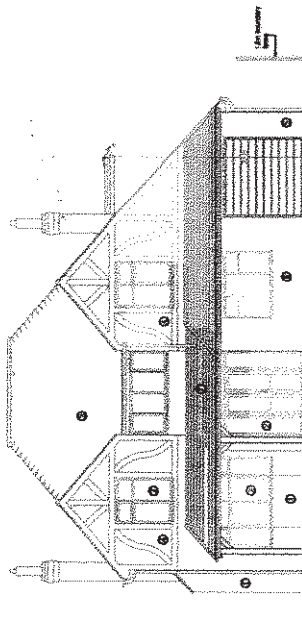


East Elevation –
(Front) 1:100

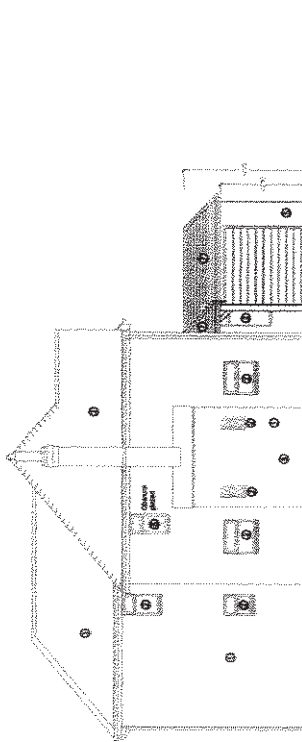

South Elevation –
(Side) 1:100

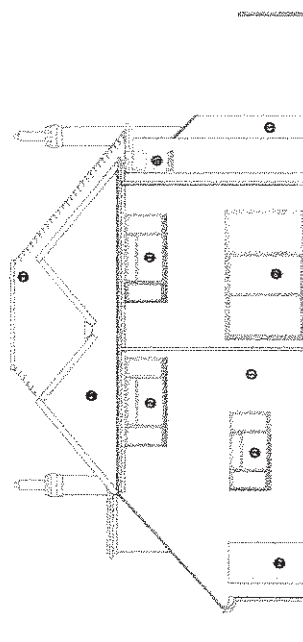

West Elevation –
(Rear) 1:100

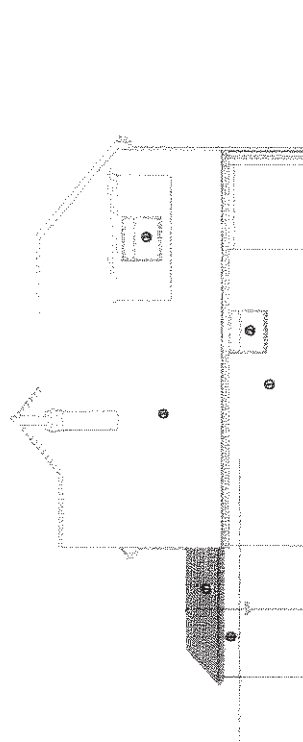

North Elevation –
(Side) 1:100



- Legend:
Elevations Key:
- ① - Existing rendered wall
 - ② - Existing window/door
 - ③ - Existing plain clay roof tile
 - ④ - Existing mock Tudor flooring
 - ⑤ - New rendered wall to match existing
 - ⑥ - New window
 - ⑦ - New plain clay roof tile to match existing

This drawing is the property of Fuller Associates and is not to be copied, reproduced, retained or disclosed to any unauthorised person other than the person to whom it is issued. Do not scale from the drawing except for planning purposes. Use all figured dimensions only. All figured dimensions to be checked on site prior to construction. All dimensions are given in metres. Any discrepancies between the drawings and the site conditions shall be the responsibility of the client. Any dimensions existing building to be checked on site.

Chartered Surveyors • Architectural Design

FULLER
ASSOCIATES

10-11 The Parade, Wilton, Newcastle, NE1 1JG
East Princes, West Street, BH1 1JG
Tel: 01903 714734
Email: architectural@fuller-associates.co.uk
www.fuller-associates.co.uk

Job Title	Little Dormers, 23 Upper Drive		
Client	Mr T Legon & Mrs H Barnes		
Drawing Name	Elevations-Proposed		
Drawing Status	Planning		
Drawn by	ALP	Date	Jan 21
Checked by	DF	Date	Jan 21
Drawing Scale	1:100 at A2		
Drawing No	203075/ 09	Status	Revision