

125A Sea Road: Other Materials


Walls

Cobbled Flint Blocks detailed with Terca Warnham Terracotta Stock Bricks.

Michelmersh Antique Red hanging tiles,

Wetherby Render - 3 colours - Cream (S0502 - Y50R) Light Blue ((S0515-R80B)
Light Pink (S0510-Y70R)

Rainwater Goods - Black

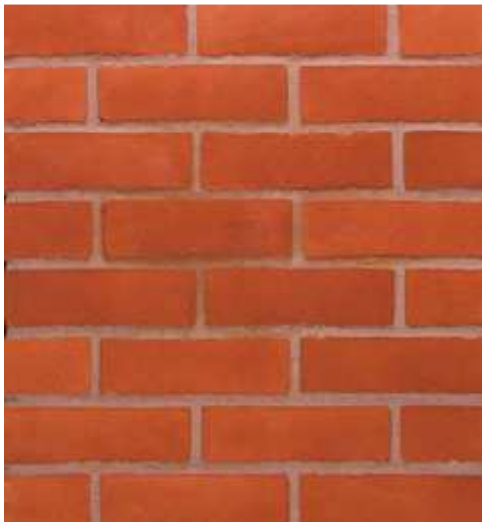

Bin Store Cladding

James Hardie – Hardie Plank Panel –Midnight Black

Composition: Portland cement, sand, cellulose fibre, water, selected additives

Properties: HardieZone™ Technology for advanced climate protection

Dimensions: 3600 x 180 x 8 mm

Overlap: 30 mm

Weight: 7.4 kg per plank, 11.419 kg/m²

Density: 1300 kg/m³

Fire rating: A2, s1-d0

Warranty: 10 years

