


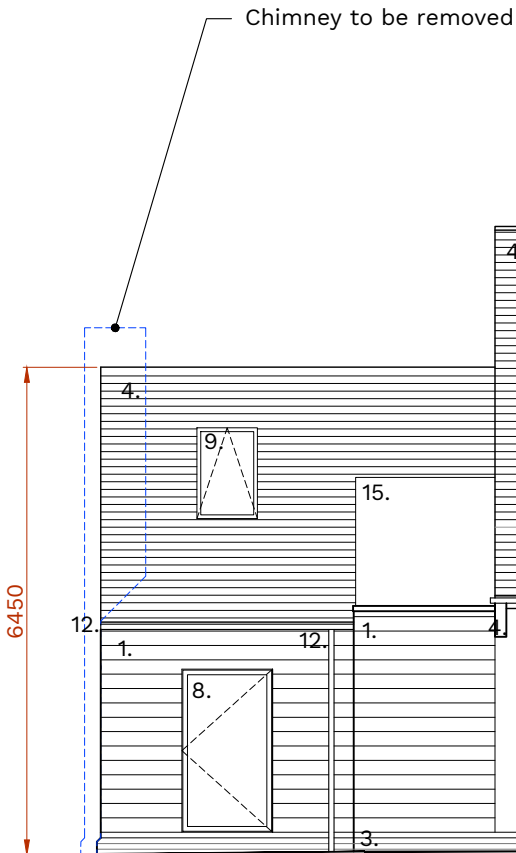

- Material Specification:
1. White timber effect cement board
 2. White render
 3. Clay facing brickwork to match existing
 4. Plain clay tiles to match existing
 5. Grey painted timber framed glazed door
 6. Grey aluminium framed double glazed windows
 7. Grey aluminium framed double glazed sliding doors
 8. Grey aluminium framed double glazed doors
 9. Grey aluminium framed double glazed roof window
 10. Reconstituted stone steps
 11. White cement board fascia board
 12. Black plastic rainwater goods to match existing
 13. Frameless glass balustrade
 14. Grey painted timber framed garage door
 15. Frameless obscured glazed privacy screen (to pilkington glass classification 5, or equivalent)



Notes:

Print drawing at 100% when printing to A3 paper - do not print to fit.
Do not scale from this drawing.
All discrepancies must be reported to the Architect immediately.
All subcontractors must check dimensions on site before the production of shop drawings for the approval of the Architect.
All dimensions in millimetres.

A	22.06.2021	Privacy Screen to Balcony
Rev	Date	Description

Project Details

Longwall House
Longwall House, Seafeld Road, East Preston
West Sussex, BN16 1NA

Drawing Details

Proposed East Elevation
PLANNING ISSUE

Drawing No. C0182-P212	Date January 2021
Scale ISSUED 1:100 @ A3	Revision A

50.8 ARCHITECTURE
+ INTERIORS

info@fiftypointeight.co.uk 07775786502