



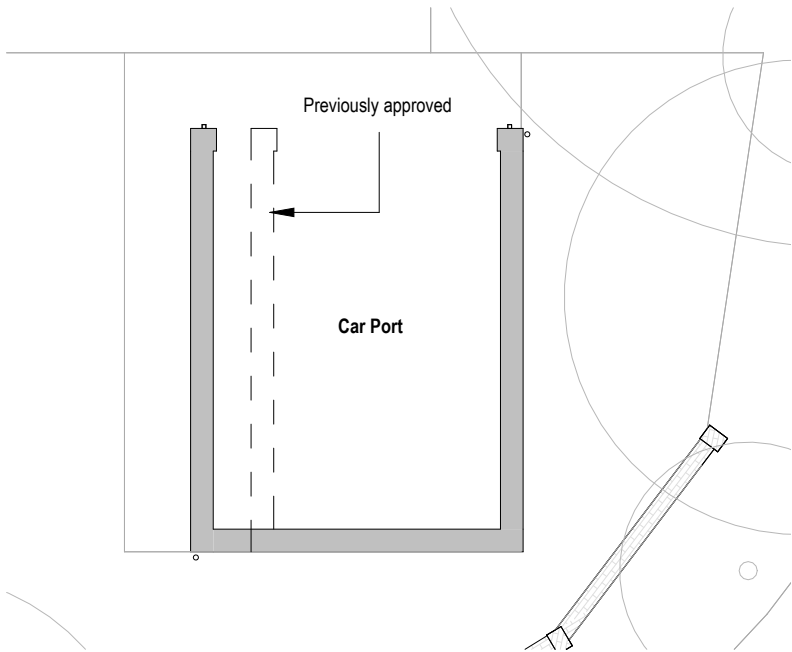


Proposed Car Port Ground Floor Plan

1 : 100

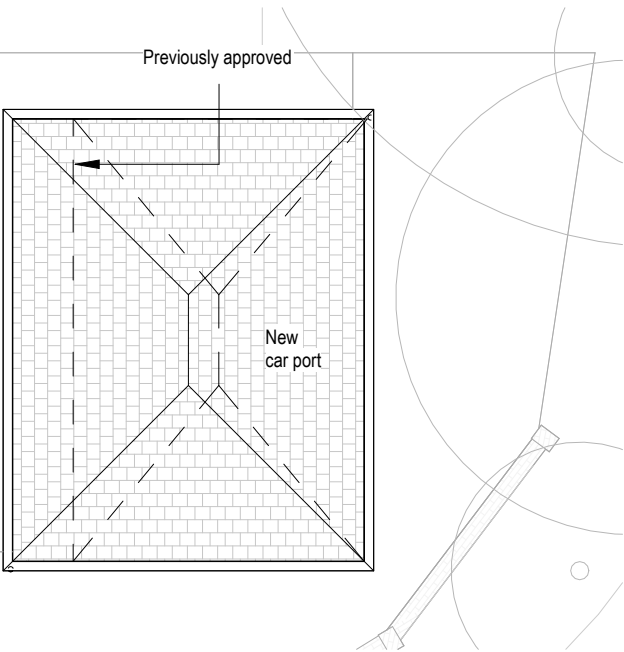


Proposed Car Port Roof Plan

1 : 100

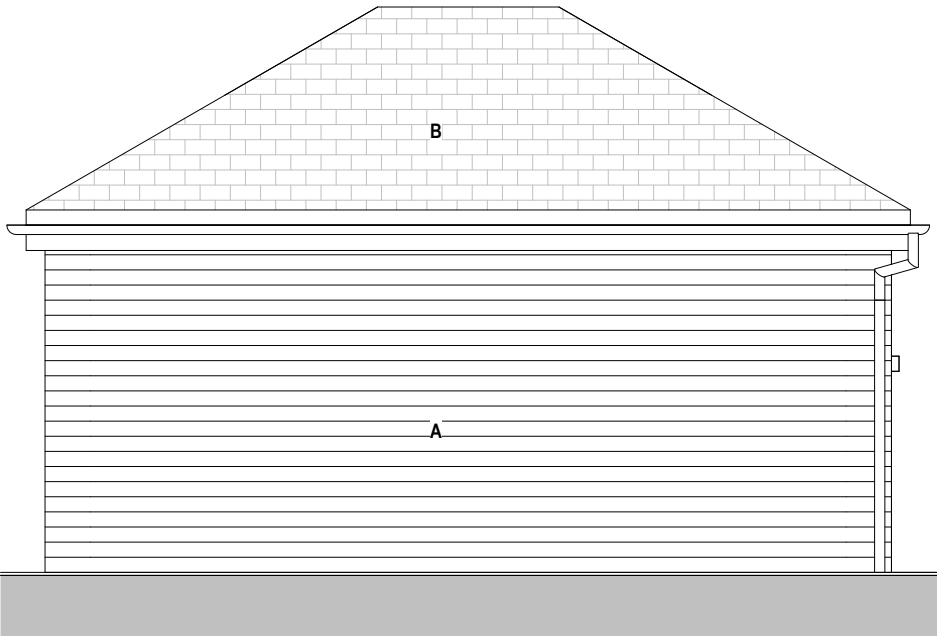


Car port - east elevation

1 : 50

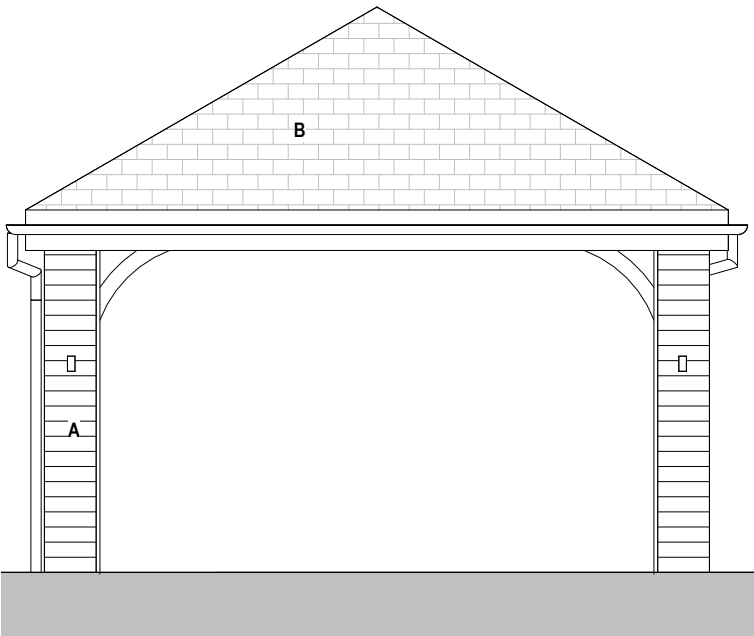


Car port - north elevation

1 : 50

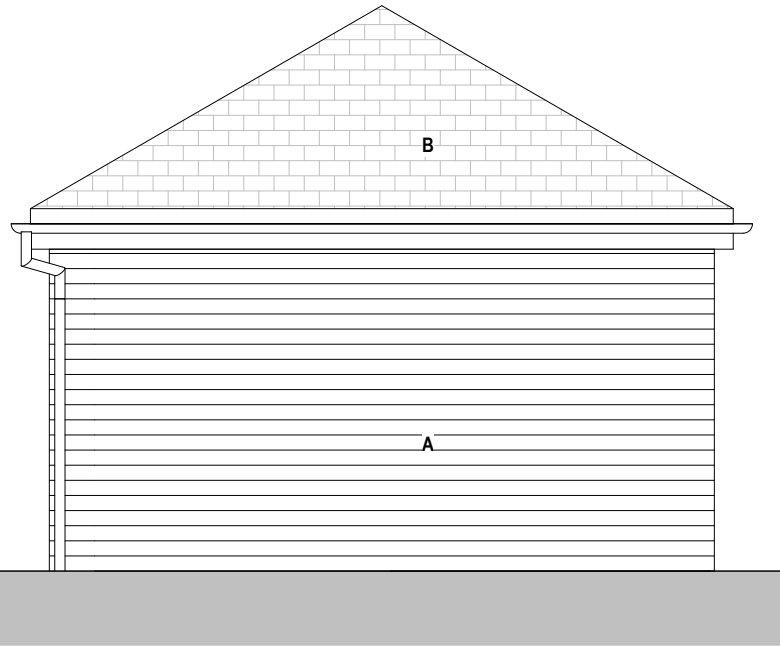

Car port - south elevation

1 : 50

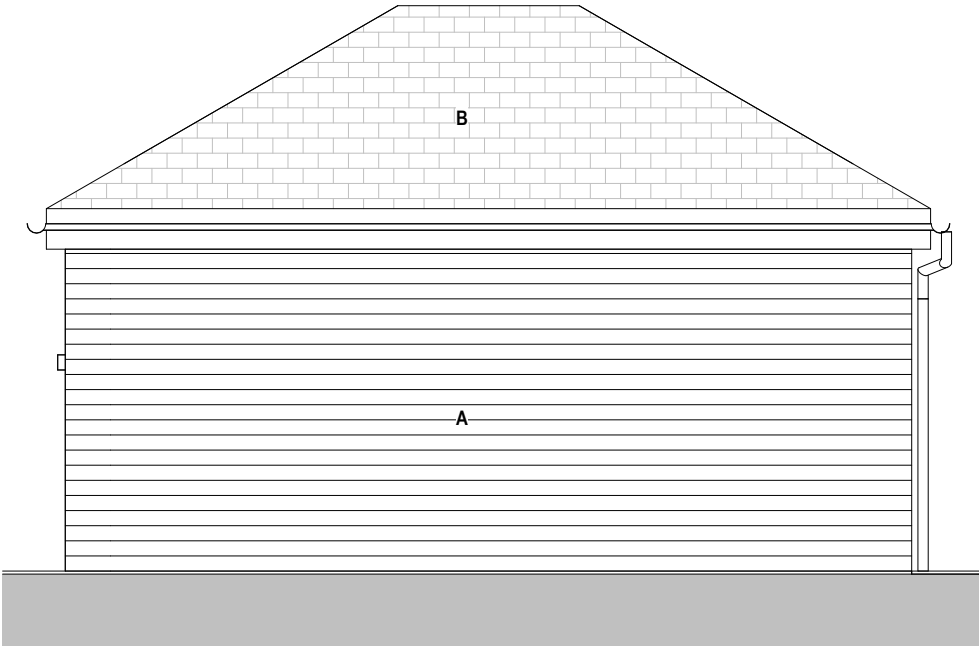

Car port - west elevation

1 : 50

Revisions

No.	Description	Date	By
2	Non-material Amendment Application	14-04-26	
1	Planning Application	17-10-24	

Notes:

GENERAL NOTES:

All dimensions & levels are preliminary and approximate and subject to utilities search, legal boundaries and detailed layouts/ design development through consultation.

Dimensions are to be checked on site by contractor & sub contractors prior to commencement of work, any discrepancies are to be highlighted immediately to the architects.

KEY
A - Horizontal Timber Cladding
B - Tiles to match existing

Scale 1 to 50



Scale 1 to 100



Project No. Project Name:

454 16 Sea Lane

Drawing Name:

Car Port

Drawing No. Revision: Suitability Description:

P012 P2 PLANNING

Drawn: GF Checked: MS Orig Paper Size: A3

FRESH Architects

T 07703682107 | 07393913140

info@fresh-architects.co.uk | www.fresharchitects.co.uk

Use figured dimensions only. All levels and dimensions to be checked. This drawing is to be read in conjunction with all other relevant drawings and specifications.
© FRESH Architects Ltd. All rights reserved