


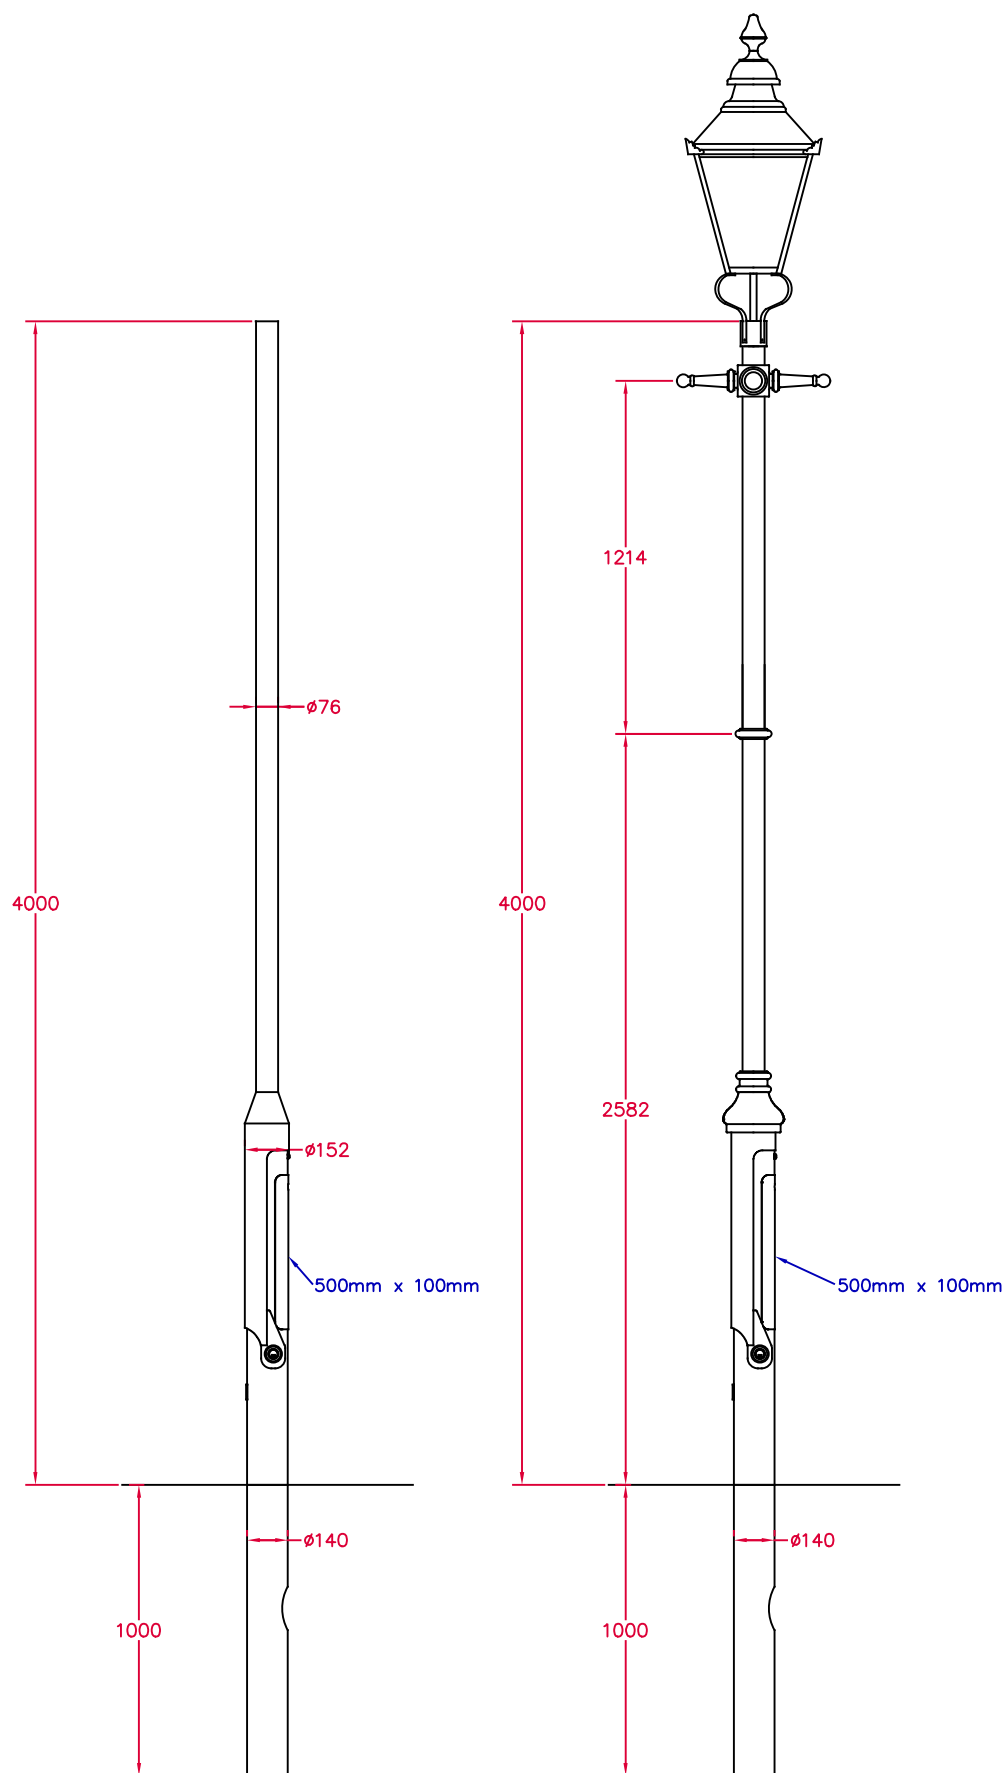

## Drawing Notes

## Product Notes

| Item              | Measurement        | Unit |
|-------------------|--------------------|------|
| Lantern Weight    | 14kg               |      |
| Lantern Windage   | 0.21m <sup>2</sup> |      |
| Bracket Weight    | -----              |      |
| Bracket Windage   | -----              |      |
| Signage           | -----              |      |
| Hanging Baskets   | -----              |      |
| Banners           | -----              |      |
| Other attachments | -----              |      |
| Paint System      | PSX700 BS00E53     |      |

## Customer Reference

|                       |           |
|-----------------------|-----------|
| Job Number            | -----     |
| Order Number          | -----     |
| Street                | -----     |
| Area                  | Hampshire |
| Customer Drawing Ref. | 000000    |

## Product Description

4m, Base Hinged Gainsborough  
Column c/w Size 2 Victoria Lantern

|                   |                 |           |       |
|-------------------|-----------------|-----------|-------|
| Drawing Reference | INQ 932         |           |       |
| Customer          | -----           |           |       |
| Sales Order No.   | ----            | Order Qty | Units |
| Created By        | Shane Lightfoot |           |       |
| Checked By        | Not Checked     |           |       |

## Copyright Notice

This drawing is the property of  
METCRAFT LIGHTING LIMITED.  
This drawing is not to be reproduced  
without the written consent of Metcraft  
Lighting Limited

|         |            |
|---------|------------|
| Issue 1 | 15-05-2019 |
| Issue 2 |            |
| Issue 3 |            |
| Issue 4 |            |

