


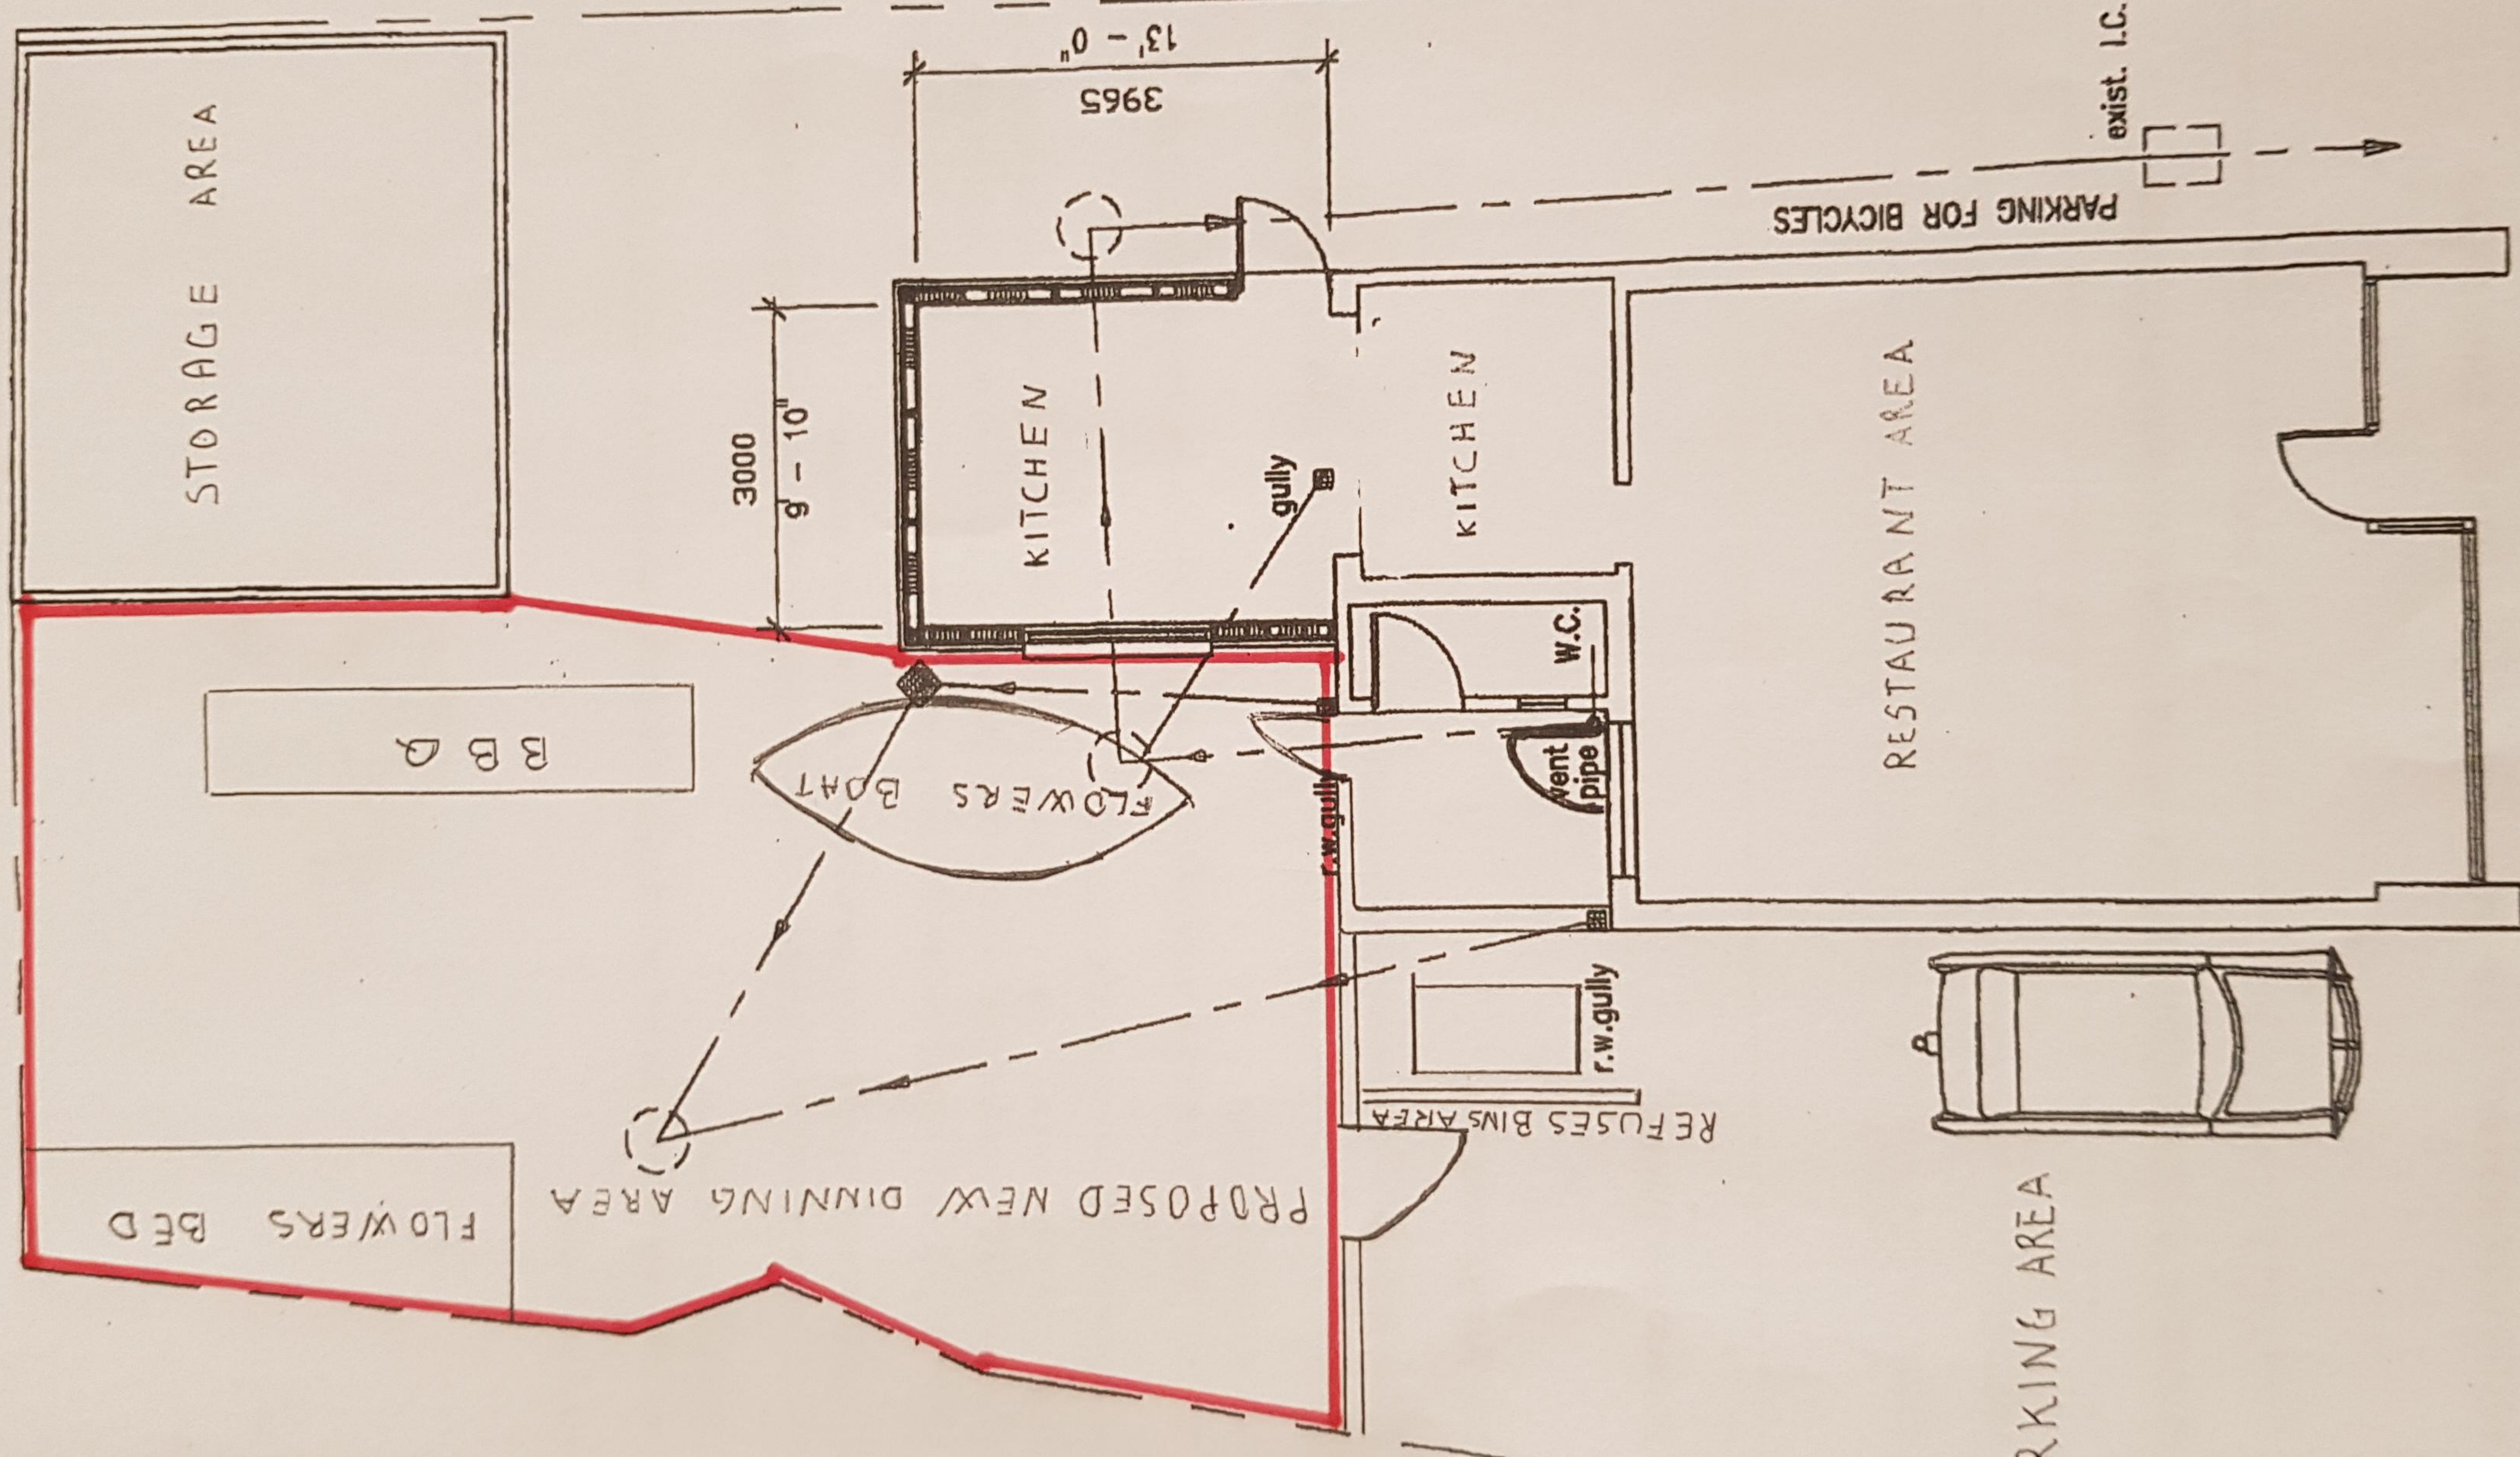

DESIGNATED PARKING IN
THE STREET OPPOSITE

SITE PLAN