


Scale bar 1 metre
Drawing scale is 1:100
when printed A3 size

New roof tiles Marley Ashdown 'Aylesham Mix'
including scroll end finials and half round ridge tiles
are to match with existing

Powder coated alloy (white) double glazed window
with slender profile, 16mm airgap and 'soft' low-E
coating. U value to be 1.6W/m²K, A energy rated
or better and to match with existing windows

Tile hung wall to match with existing using
Sandtoft Rusper tiles

New gutters are to match with existing
and new downpipe is to connect to existing system

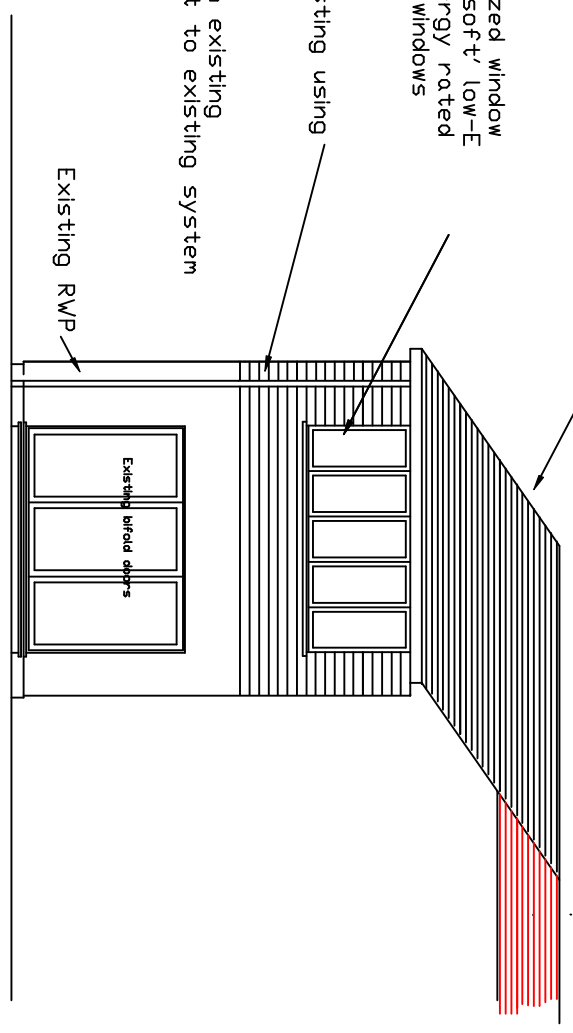

Proposed East Elevation Showing Extent of Affected Area

3 Tamarisk Way
Proposed Part East Elevation
Drawing Number PR/04

Drawing scale is 1:100 when printed at A3