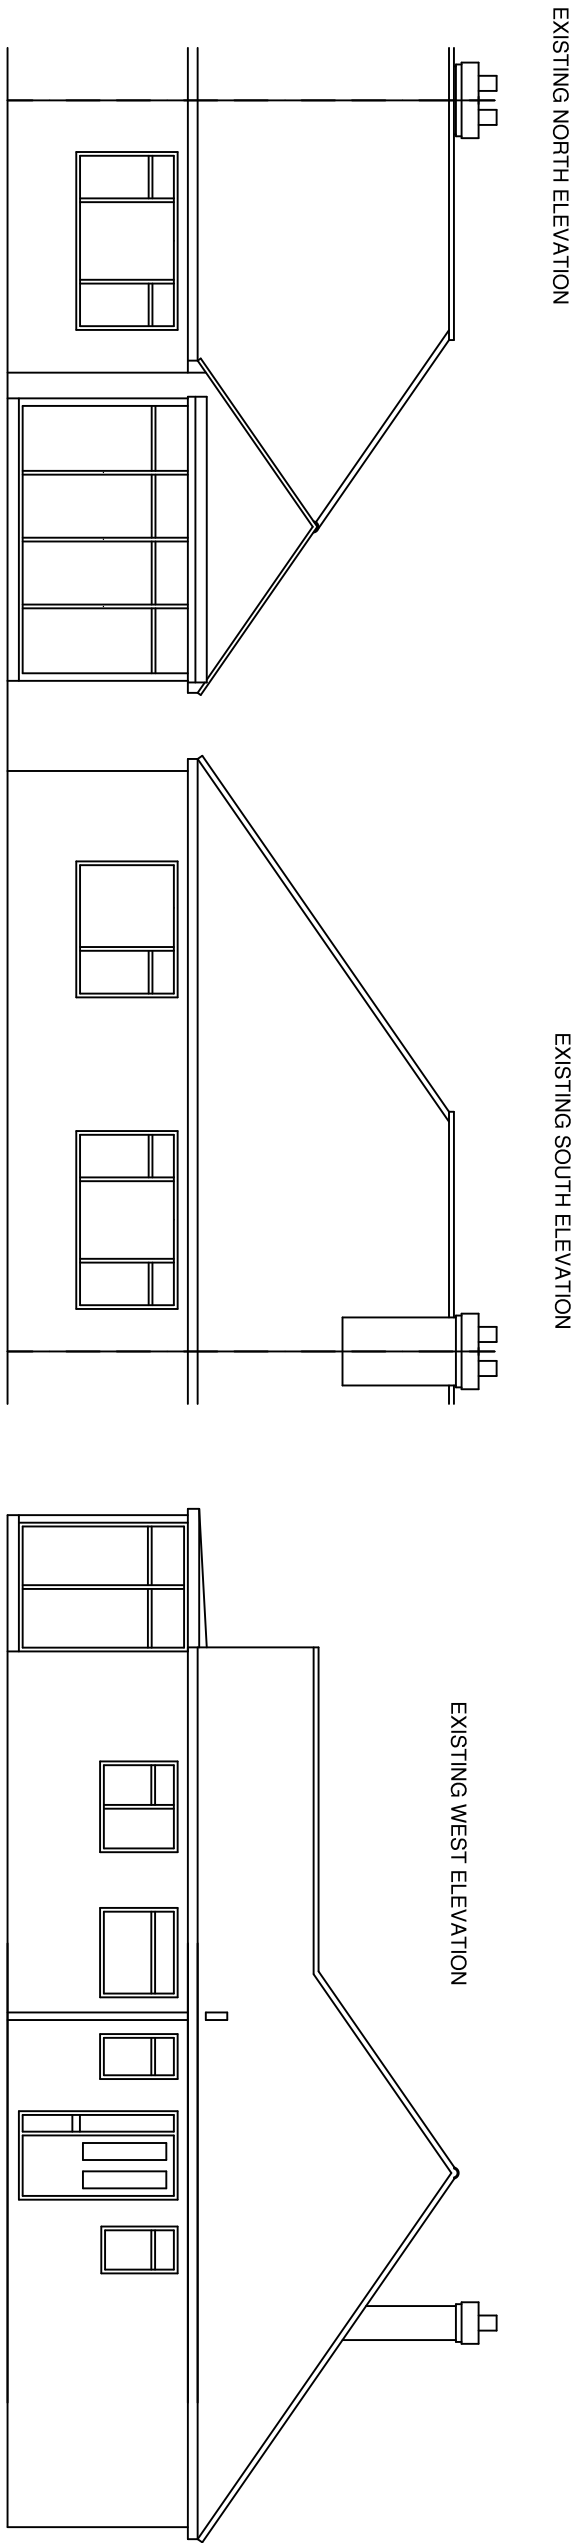
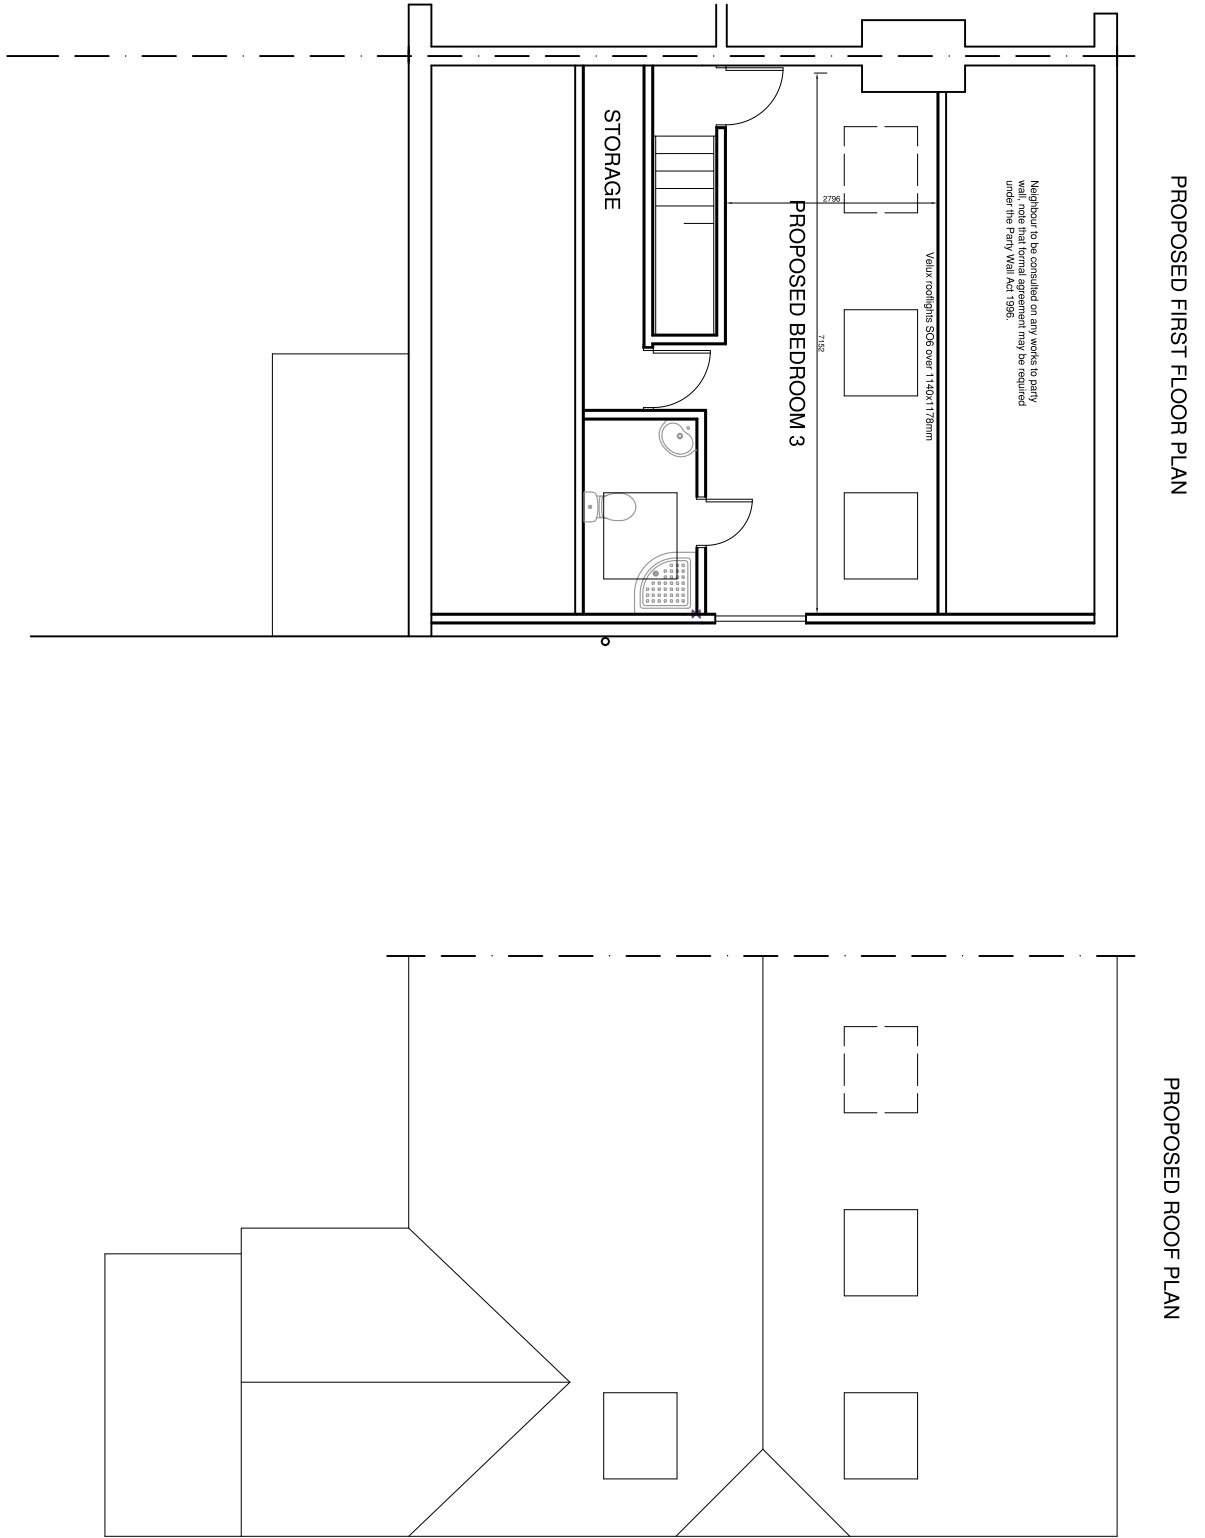


REVISIONS

Notes

1. All drawings are constructed drawings for the purposes of obtaining planning & building regulations approvals & are based on our best knowledge of the site & the proposed development.
2. Dimensions shown must be read from the right hand side of the drawing.
3. Where appropriate the drawing is to be read in conjunction with the notes.

© 2017 - T. Murray

TIM MURRAY MBENG
BUILDING CONSULTANT
Tel: 01243 585075

PROJECT DETAIL
2 PHILLIPPS CRESCENT
LOFT CONVERSION/REAR EXTENSION
BN16 1BD
FOR: PETER THOMAS

DRAWING
PLANNING
DATE: JULY 2017
DRAWN: T. Murray
DRAWING: 11/21/16

SCALE
1/100
REVISION: