


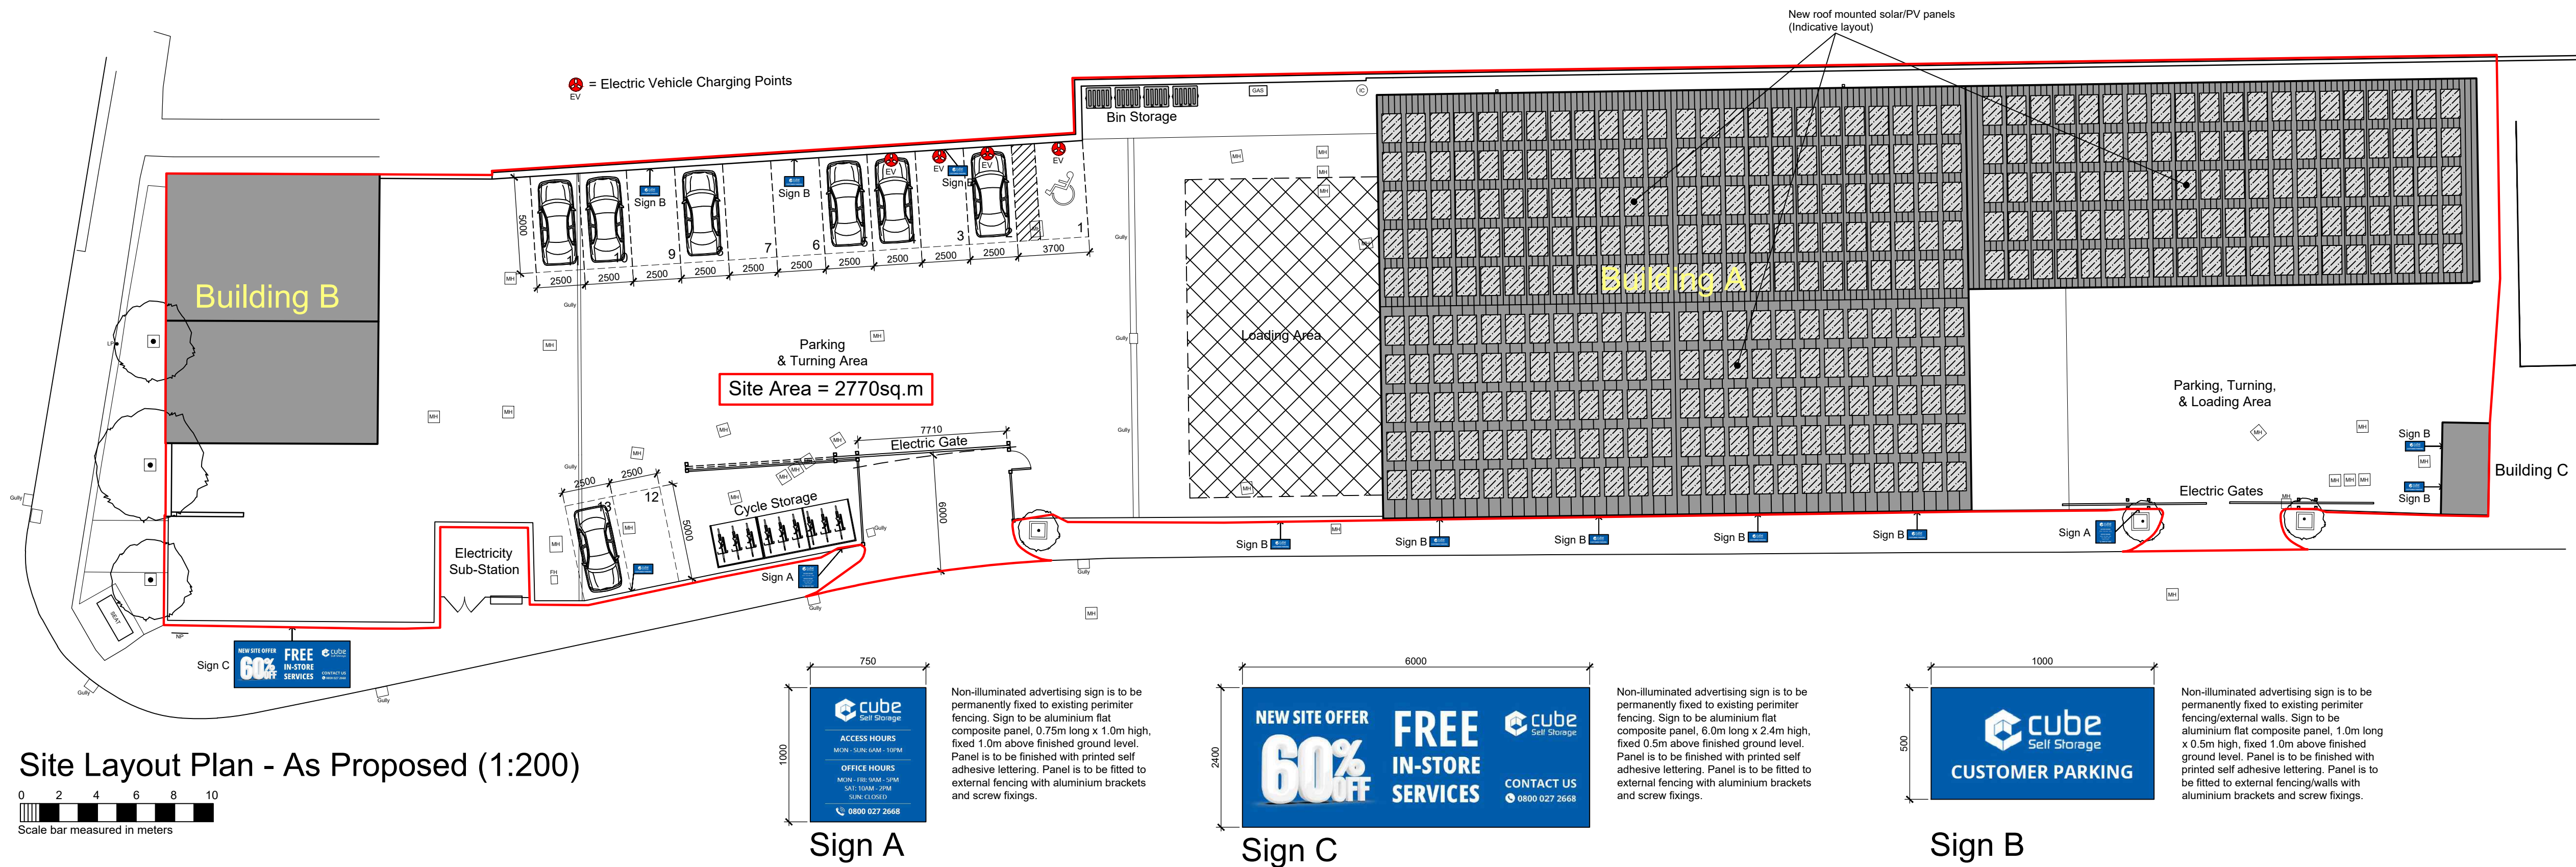

PLANNING

3D ARCHITECTURE Limited

3-D Architecture Limited
15 Horsted Square, Bellbrook Industrial Estate,
Uckfield, East Sussex. TN22 1QG
Tel: 01825 764455 Fax: 01825 764455
Email: info@3d-architecture.co.uk

CLIENT
Cube Self Store

PROJECT
Station Road
East Preston, Littlehampton
West Sussex BN16 3AA

DRAWING TITLE
Site Layout Plans
As Existing & As Proposed

SCALE	DATE	DRAWN BY
1:200	December 2025	ANH
DRAWING NO.	REVISION	
2025/PL01	A	