




TOPOGRAPHICAL SURVEY
OVERLAID WITH OS MAP

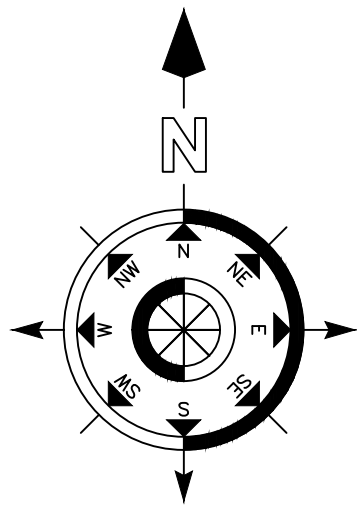

NOTES
DO NOT SCALE OFF THIS DRAWING
CHECK ALL DIMENSIONS ON SITE BEFORE ANY WORK IS COMMENCED
ALL GOODS MATERIALS AND WORKMANSHIP MUST CONFORM WITH CURRENT BUILDING REGULATIONS, BRITISH STANDARDS AND CODES OF PRACTICE
COPYRIGHT OF THIS DRAWING IS RETAINED BY THE ARCHITECT AND IT MUST NOT BE REPRODUCED WITHOUT WRITTEN CONSENT

LEGEND

BANKING

BUSHES & HEDGES

MARSH

TREES

GATES

RETAINING WALL

SLOPING MASONRY

FENCE

WALL

BUILDING

OPEN SIDED BUILDING

GLASS ROOFED

CONTOURS

OVERHEAD WIRES

ABBREVIATIONS

AR VALVE

BED LEVEL

BELUSHI REACON

BOLLARD

BRITISH TELECOM BOX

BRICKWORK

BUS STOP

CABLE TV

COVER LEVEL

CABLE MARKER

CONCRETE POST

DOWN PIPE

DROP KERB

EAVES LEVEL

ELECTRICITY CABLE PIT

ELECTRICITY CONTROL BOX

EARTH ROD

FIRE HYDRANT

FLOWER BED

FOOTPATH

FLOOR LEVEL

FLAG STAFF

GAS VALVE

GATE STOP

GULLY

GULLY OUTLET

INSPECTION COVER

INVERT LEVEL

LAMP POST

LETTER BOX

BUILDING

ACCESS HATCH

ARCH HEAD HEIGHT

ARCH HEAD LEVEL

ARCH SPRINGER HEIGHT

ARCH SPRINGER LEVEL

BEAM

BEAM HEIGHT

BEAM HEAD LEVEL

BEAM SOFFIT LEVEL

COLUMN

CILL TO HEAD

CEILING LEVEL

DOOR HEAD

DOOR HEAD LEVEL

FIRE ALARM

FLOOR TO CILL

FALSE CEILING

FLOOR TO CEILING HEIGHT

FINISHED FLOOR LEVEL

HOSE REEL

ROOF LEVEL

RAUCTION

RAIN WATER PIPE

ABBREVIATIONS

MANHOLE

MARKER

NOTICE BOARD

NAME PLATE

OVERHEAD WIRES

PARKING METER

RIDGE LEVEL

ROAD SIGN

RODDING EYE

RETAINING WALL

SUJICE VALVE

STOP COCK

SOFFIT LEVEL

SPOT LEVEL

STRUCTURAL SLAB LEVEL

STATION

TREE STUMP

TELEGRAPH POLE

TELEPHONE CALL BOX

TOP OF KERB

TURNSTILE

TRAFFIC LIGHT

TOP OF WALL

UNDERGROUND

UNABLE TO LIFT

UNABLE TO SURVEY

VENT PIPE

WATER LEVEL

WATER METER

WASH OUT

WASTE PIPE

WATER VALVE

BUILDING

WINDOW CILL LEVEL

SKYLIGHT

SOIL AND VENT PIPE

THRESHOLD LEVEL

WASH BASIN

WATER TANK

FENCES

BARBED WIRE FENCE

CORRUGATED IRON FENCE

CLOSE BOARD FENCE

CHAIN LINK FENCE

CHESTNUT PALING FENCE

FENCE POST

INTERWOVEN FENCE

IRON RAILING FENCE

LARCH LAP FENCE

MISCELLANEOUS FENCING

PALISADE FENCE

POST AND CHAIN FENCE

POST AND RAIL FENCE

TUBULAR STEEL RAIL

WIRE MESH FENCE

ABBREVIATIONS

MANHOLE

MARKER

NOTICE BOARD

NAME PLATE

OVERHEAD WIRES

PARKING METER

RIDGE LEVEL

ROAD SIGN

RODDING EYE

RETAINING WALL

SUJICE VALVE

STOP COCK

SOFFIT LEVEL

SPOT LEVEL

STRUCTURAL SLAB LEVEL

STATION

TREE STUMP

TELEGRAPH POLE

TELEPHONE CALL BOX

TOP OF KERB

TURNSTILE

TRAFFIC LIGHT

TOP OF WALL

UNDERGROUND

UNABLE TO LIFT

UNABLE TO SURVEY

VENT PIPE

WATER LEVEL

WATER METER

WASH OUT

WASTE PIPE

WATER VALVE

BUILDING

WINDOW CILL LEVEL

SKYLIGHT

SOIL AND VENT PIPE

THRESHOLD LEVEL

WASH BASIN

WATER TANK

FENCES

BARBED WIRE FENCE

CORRUGATED IRON FENCE

CLOSE BOARD FENCE

CHAIN LINK FENCE

CHESTNUT PALING FENCE

FENCE POST

INTERWOVEN FENCE

IRON RAILING FENCE

LARCH LAP FENCE

MISCELLANEOUS FENCING

PALISADE FENCE

POST AND CHAIN FENCE

POST AND RAIL FENCE

TUBULAR STEEL RAIL

WIRE MESH FENCE

Note:
Survey is based on arbitrary height datum of +10.00 metres Stn A

REV	DATE	BY	AMENDMENT

THE DESIGN STUDIO
84 High Street
Steering
West Sussex
BN14 9DQ

CLIENT
Randall & Chisnall Construction Ltd

JOB TITLE
16 Worthing Road
East Preston
West Sussex
BN16 1AZ

DRAWING TITLE
Topographical Survey

DATE	SCALE	DRAWN BY
31.03.17	1:200 @ A1	DJ
		CHECKED BY
		MF

JOB NO.	DRAWING NO.	REVISION
1681	1.01	

0m 1 2 3 4 5m 10m 20m

SCALE 1:200

APRIL DISTRICT COUNCIL EPM483002C